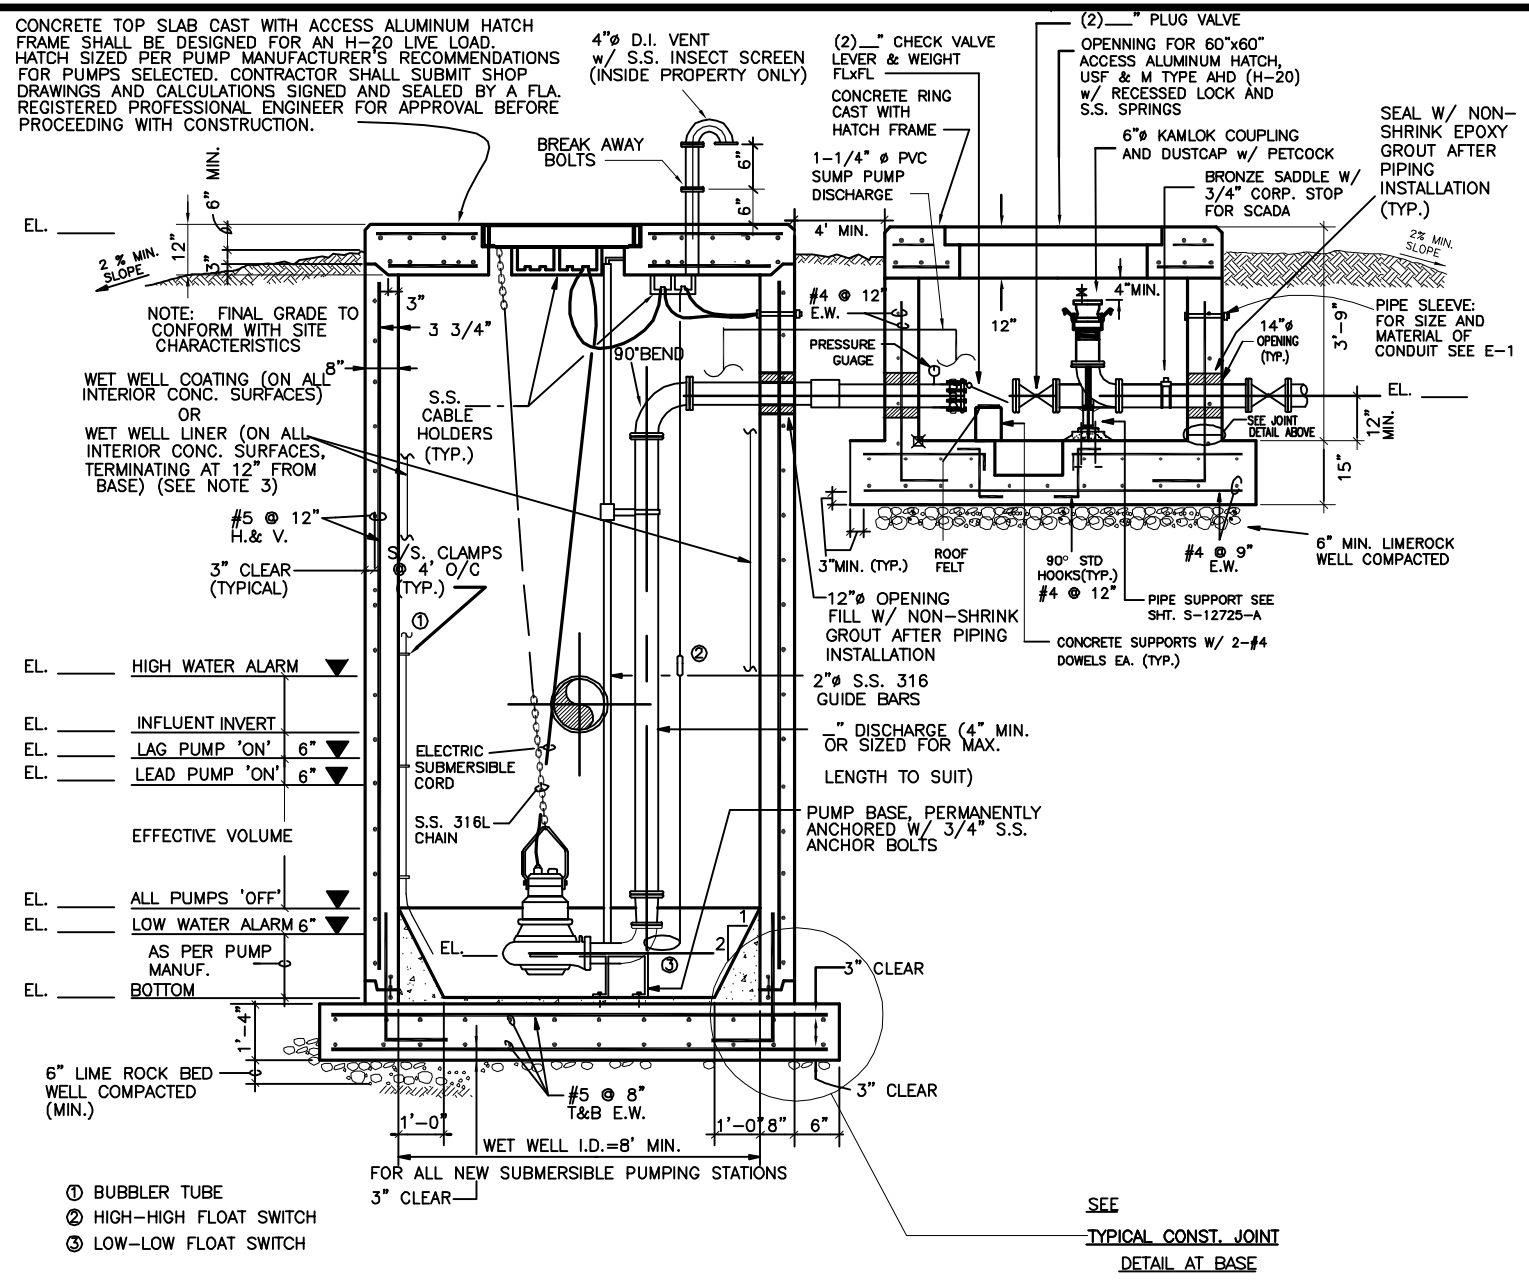

WET WELL AND VALVE TYPICAL SECTION

N.T.S. (SECTION A)

MIAMIBEACH
PUBLIC WORKS DEPARTMENT
1700 CONVENTION CENTER DRIVE, MIAMI BEACH, FL 33139

APPROVED 12/2006

REVISED

TITLE: SANITARY PUMP STATION DETAILS NO.1
WET WELL AND VALVE PIT TYPICAL SECTION

SPS2

SHEET 2 OF 11

F:\work\$ALL\CAD-DWG\STANDARDS\CMB_STANDARD_DETAILS\Public Works Manual\CMB Pump Station Details