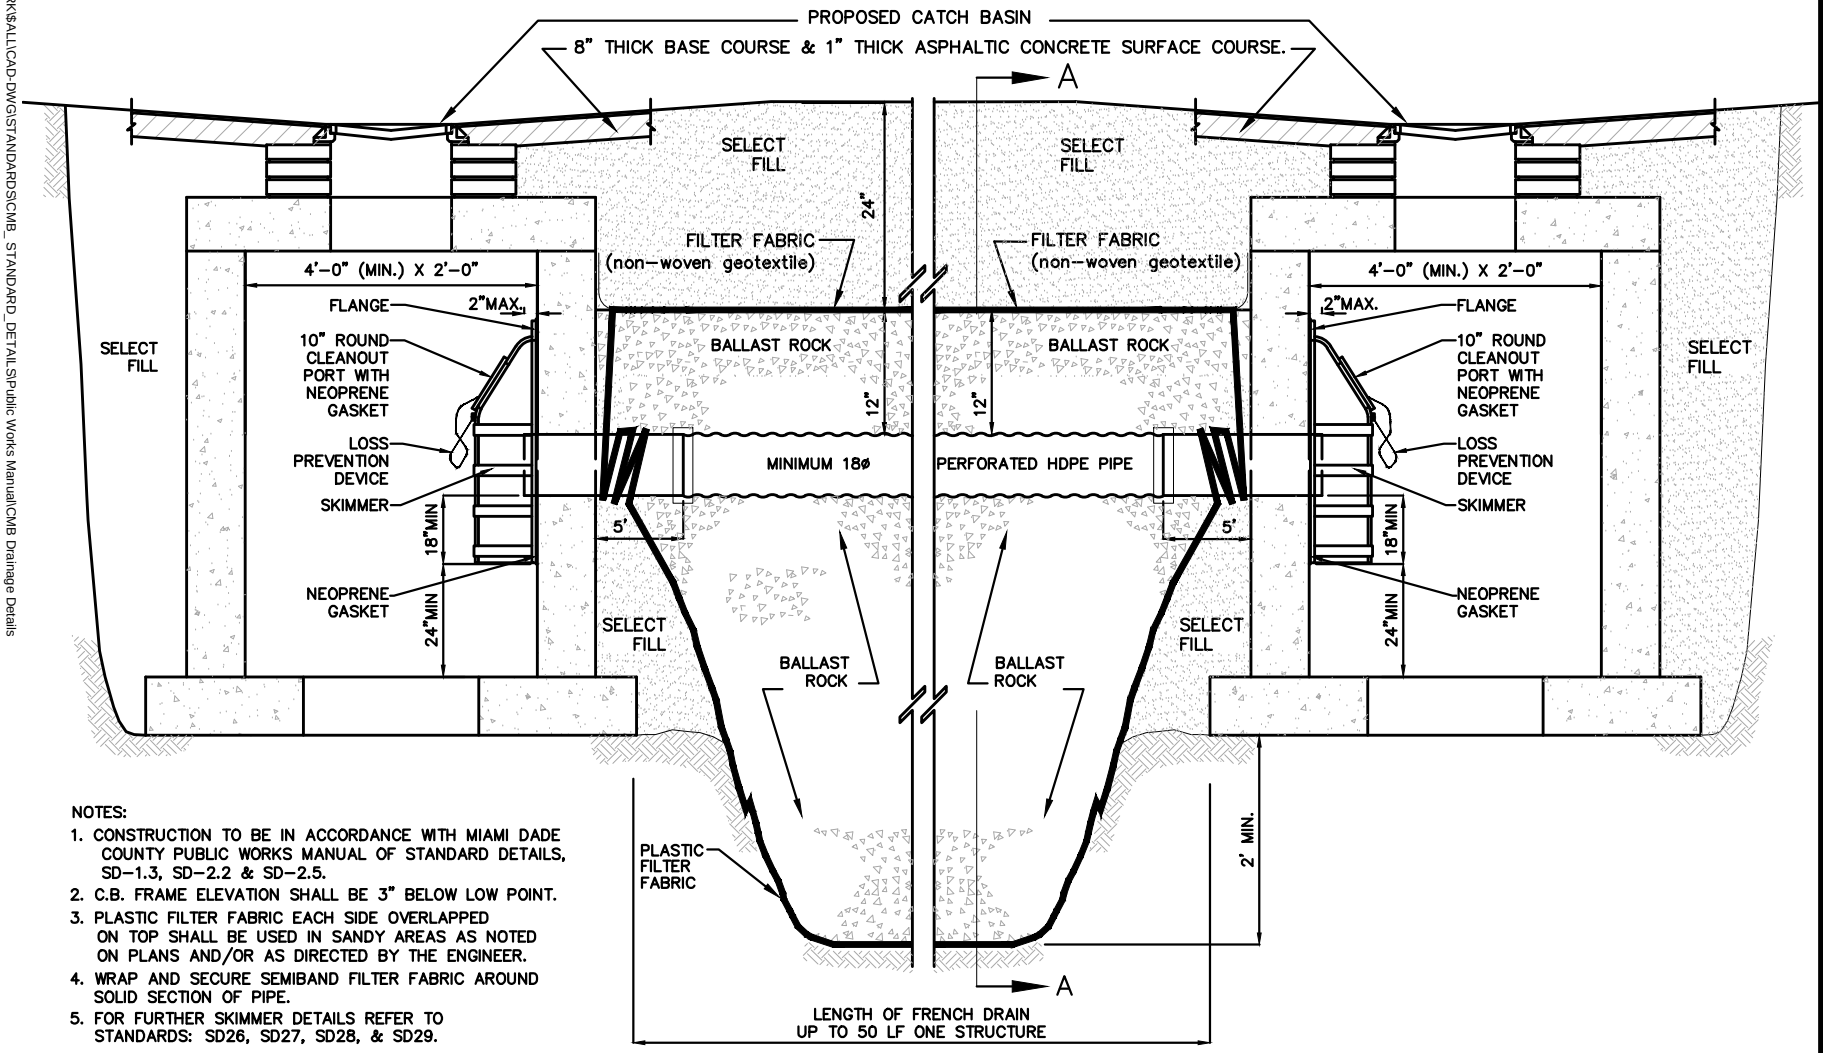

NOTES:

1. CONSTRUCTION TO BE IN ACCORDANCE WITH MIAMI DADE COUNTY PUBLIC WORKS MANUAL OF STANDARD DETAILS, SD-1.3, SD-2.2 & SD-2.5.
2. C.B. FRAME ELEVATION SHALL BE 3" BELOW LOW POINT.
3. PLASTIC FILTER FABRIC EACH SIDE OVERLAPPED ON TOP SHALL BE USED IN SANDY AREAS AS NOTED ON PLANS AND/OR AS DIRECTED BY THE ENGINEER.
4. WRAP AND SECURE SEMIBAND FILTER FABRIC AROUND SOLID SECTION OF PIPE.
5. FOR FURTHER SKIMMER DETAILS REFER TO STANDARDS: SD26, SD27, SD28, & SD29.

EXFILTRATION TRENCH

N.T.S.

F:\WORKS\ALLCAD-DWG\STANDARDS\CMB_STANDARD_DETAILS\Public Works Manual\CMB Drainage Details

MIAMIBEACH
PUBLIC WORKS DEPARTMENT
1700 CONVENTION CENTER DRIVE, MIAMI BEACH, FL33139

APPROVED 12/23/2003

REVISED 12/2006 05/31/2007 08/20/2007 12/16/2009

TITLE: STORM WATER DETAILS NO. 3
EXFILTRATION TRENCH DETAIL

SD19a