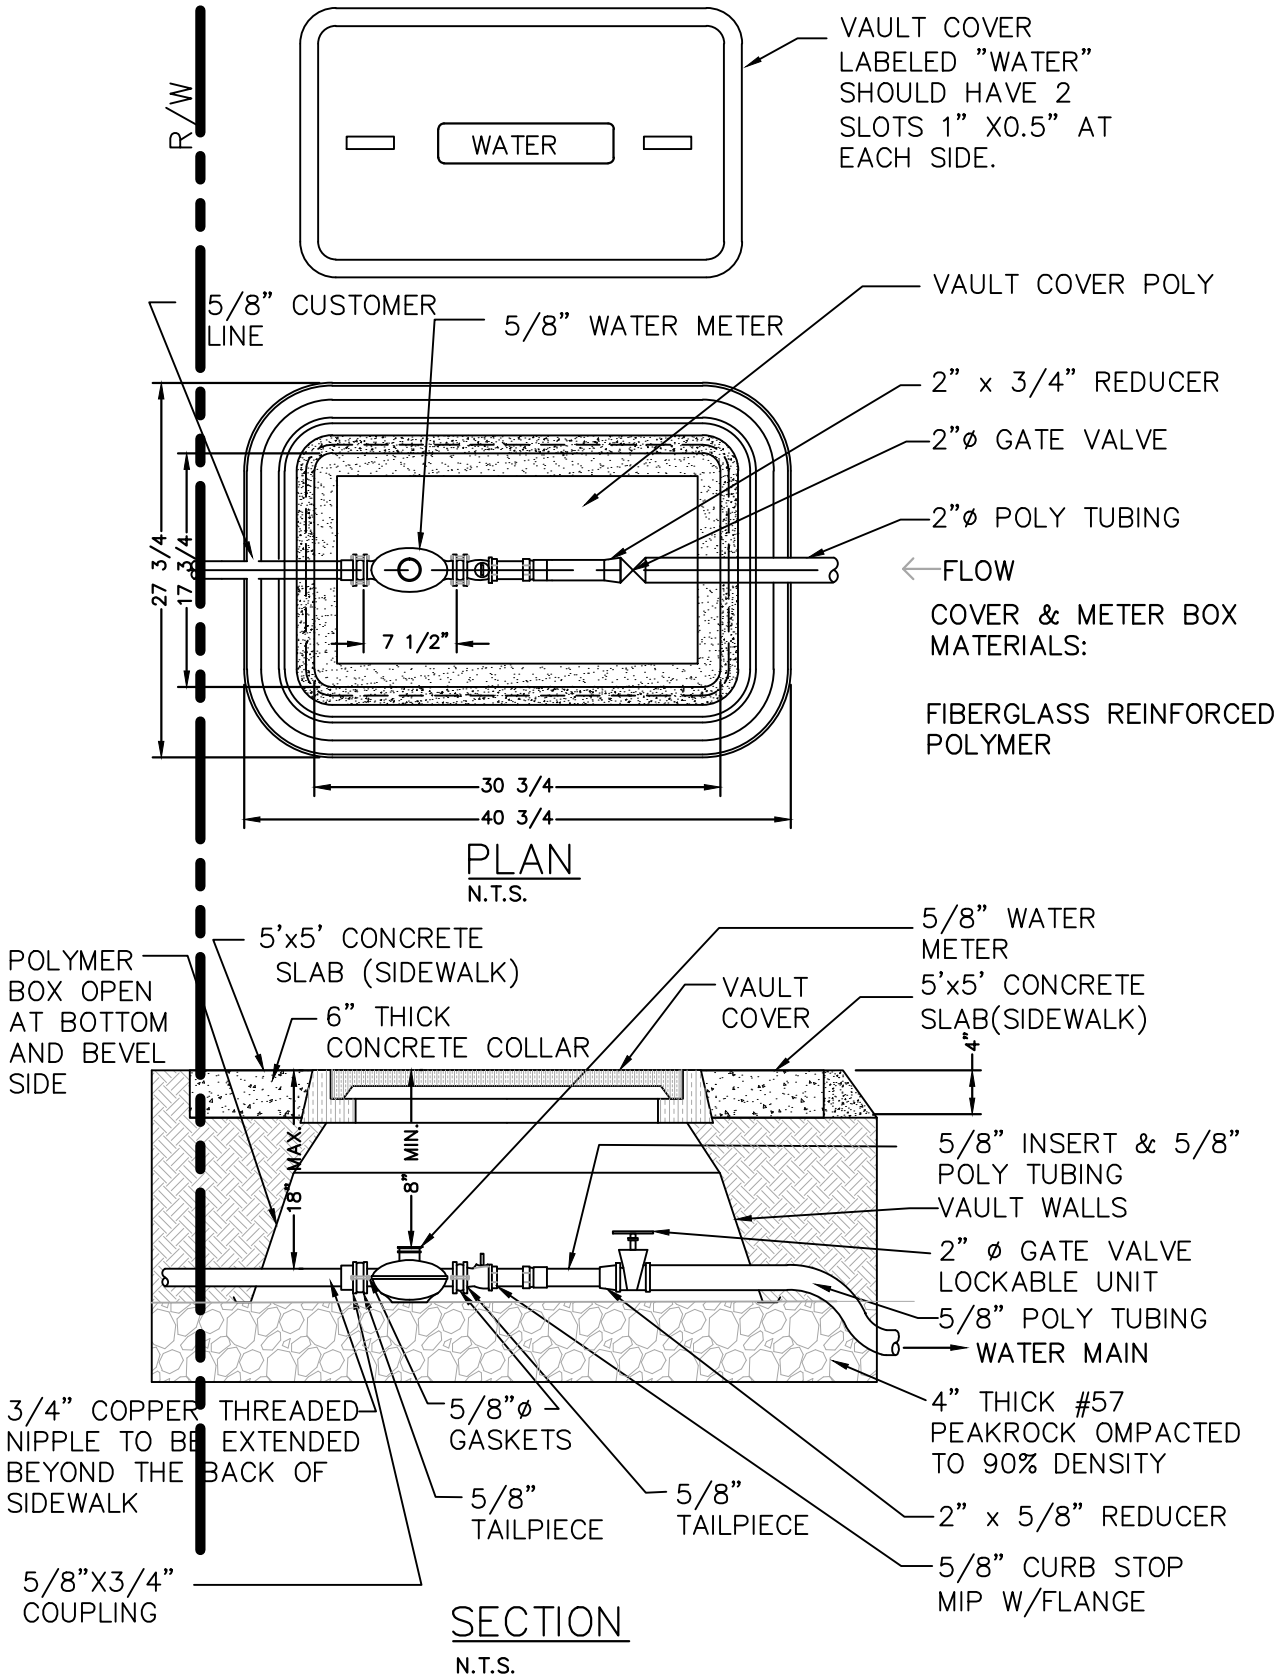

5/8" WATER METER DETAIL
N.T.S.

F:\WORK\$ALL\CAD-DWG\STANDARDS\CMB_ STANDARD_DETAILS\Public Works Manual\CMB Water Details

MIAMIBEACH PUBLIC WORKS DEPARTMENT 1700 CONVENTION CENTER DRIVE, MIAMI BEACH, FL.33139	APPROVED 12/2006	REVISED 01/23/2009 08/06/2010 01/21/2011 04/10/2012	TITLE: WATER DETAILS NO. 2 5/8" WATER METER DETAIL	WS12