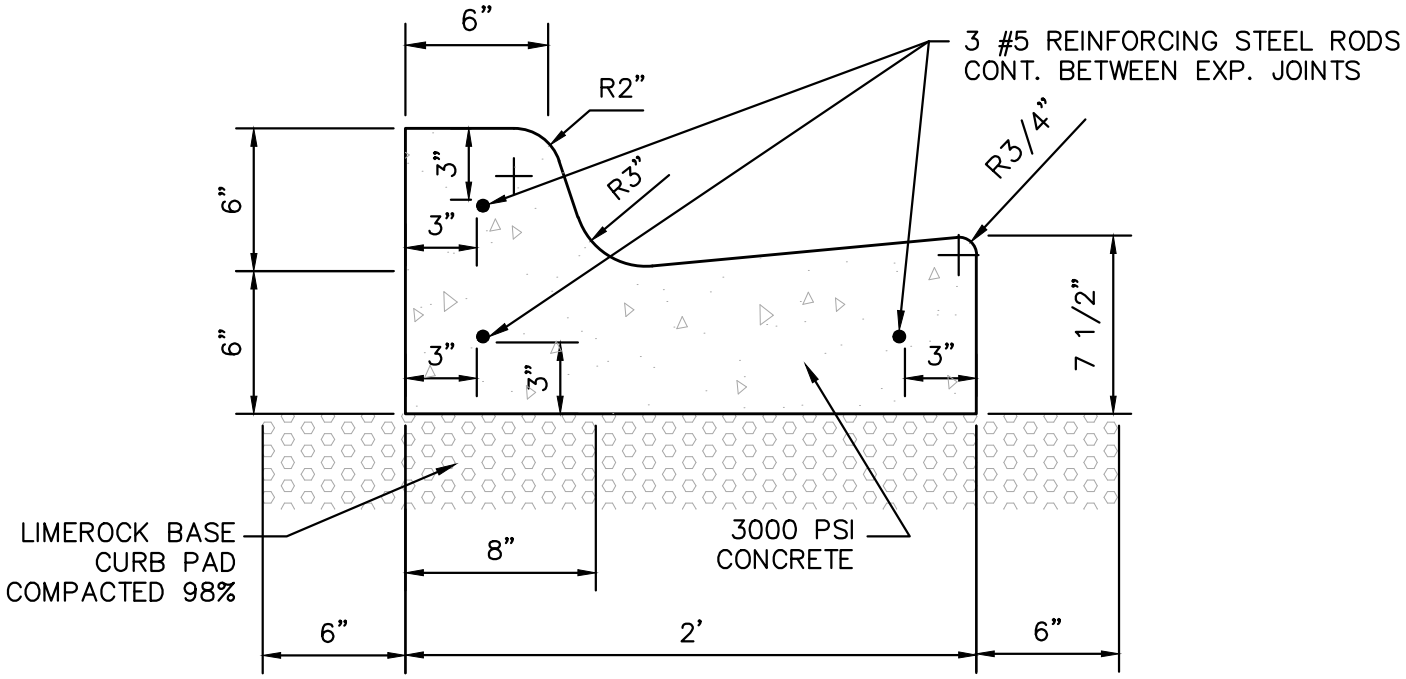

COLOR: STANDARD GRAY UNLESS OTHERWISE NOTED

CONCRETE CURB & GUTTER DETAIL TYPE 'F'

N.T.S.

F:\WORK\$ALL\CAD-DWG\STANDARDS\CMB_ STANDARD_DETAILS\Public Works Manual\CMB Roadway Details

MIAMIBEACH PUBLIC WORKS DEPARTMENT 1700 CONVENTION CENTER DRIVE, MIAMI BEACH, FL.33139	APPROVED 03/05/2003	REVISED 12/02/2004, 12/2006, 05/31/2007, 03/15/2010, 07/10/2012, 02/14/2013	TITLE: ROADWAY DETAILS NO.1 CONCRETE CURB & GUTTER DETAIL TYPE 'F'	RS1