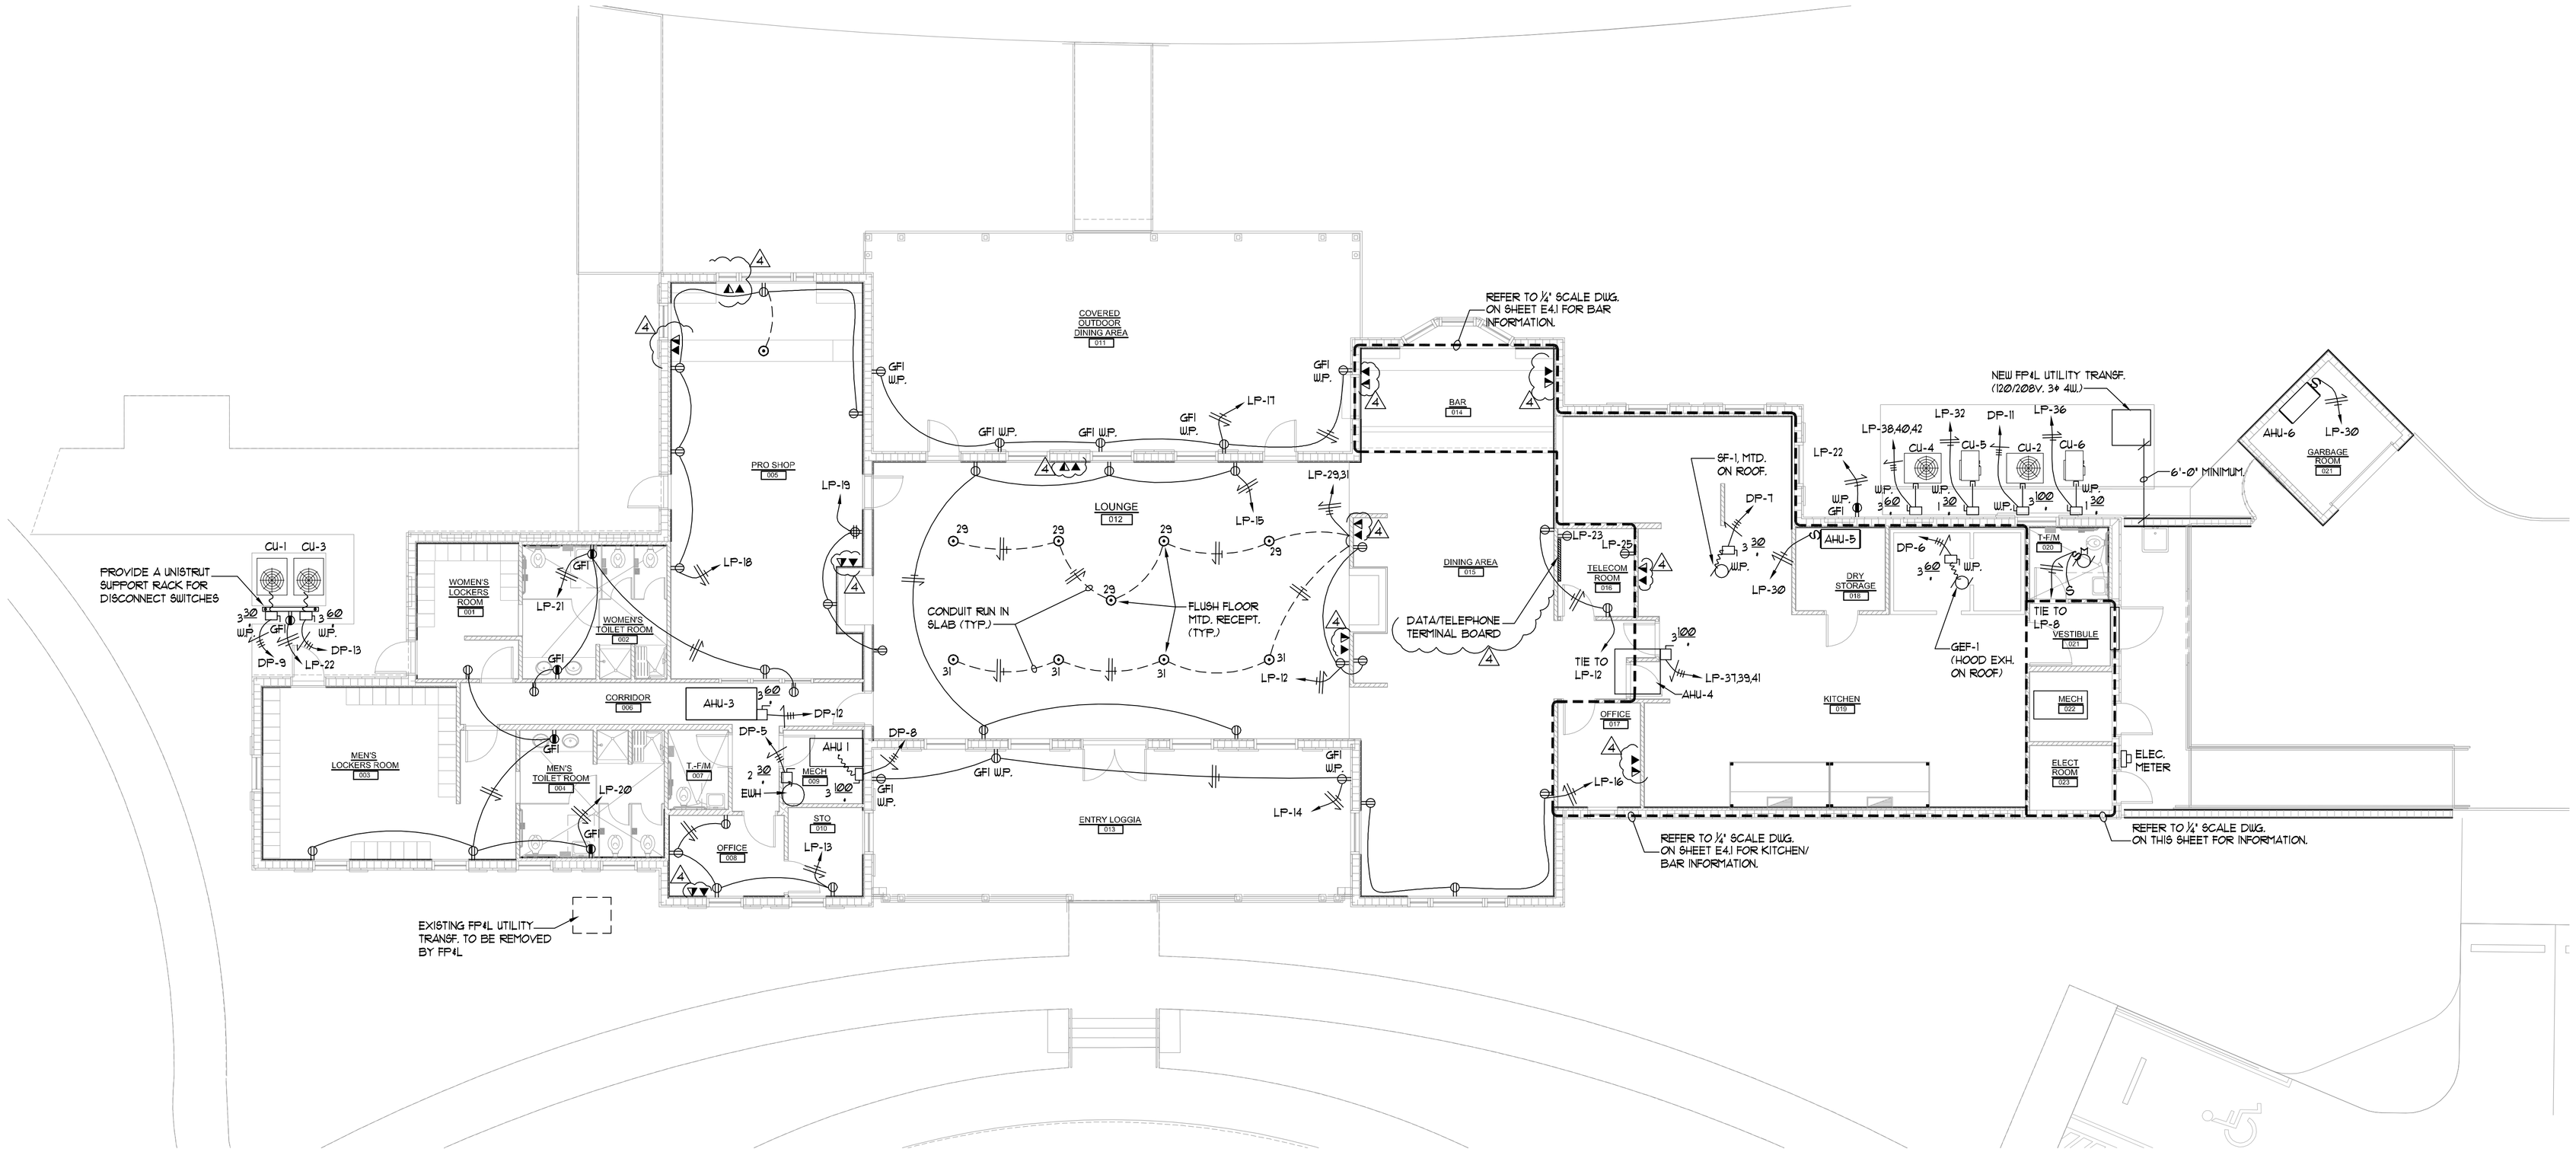

FLOOR PLAN POWER

SCALE:1/8" = 1'-0"

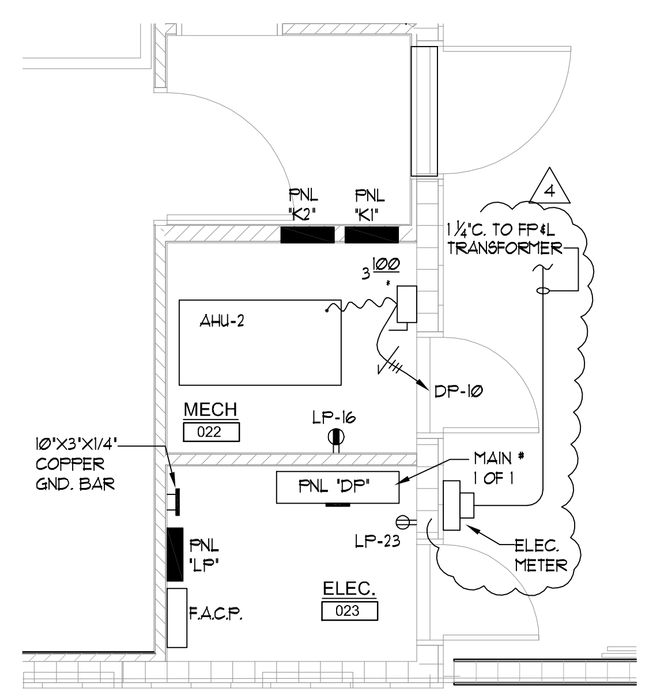

MAIN ELECTRICAL ROOM #022

SCALE:1/4" = 1'-0"

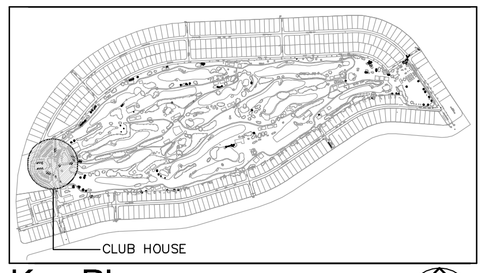

Key Plan

N.T.S.

project no. 06159

basulto & associates, inc.
consulting engineers
Mechanical/Electrical Reg. # CA0006722
Rene I. Basulto, P.E. #40869
14160 Palmetto Frontage Road
Suite 22
Miami Lakes, Florida 33016 Fax (305) 698-3988 (305) 698-3989

ARCHITEKNICS
architects & planners

7450 Southwest 48th. Street
Miami, Florida 33155
Phone (305) 661-5392
Fax (305) 661-5832
info@architeknics.com

www.architeknics.com

NEW BUILDING FOR:

NORMANDY SHORES GOLF COURSE

CLUB HOUSE

2401 BIARRITZ DRIVE
MIAMI BEACH, FL. 33141

Project:

Seal

Edward C. Berounsky, RA.
License Number: AR0005433

Ramon G. Perez-Alonso, RA.
License Number: AR0007195

Lourdes Rodriguez, AIA.
License Number: AR0011630

Drawing title:

FLOOR PLAN - POWER

Issue Date: 08-14-08

Revisions:

4	01/13/09	CONTRACTOR BID COMMENTS

Job No.: 06110

Drawn By:

Sheet No.:

E4.0