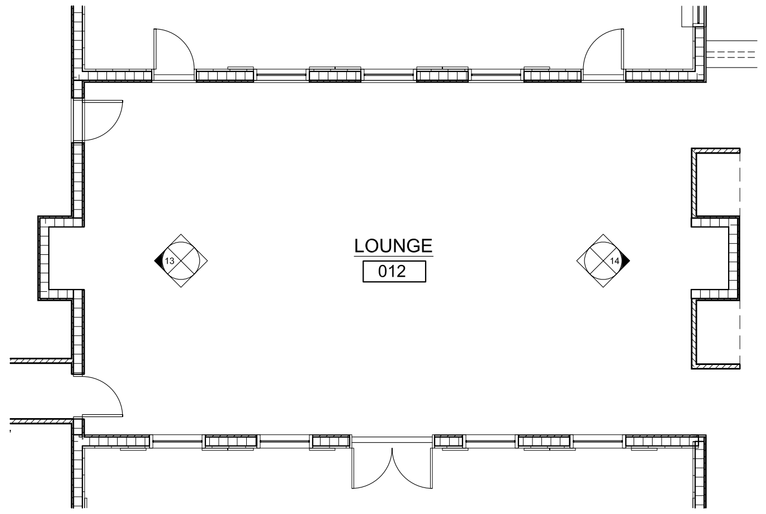

LOUNGE
SCALE:1/8" = 1'-0"

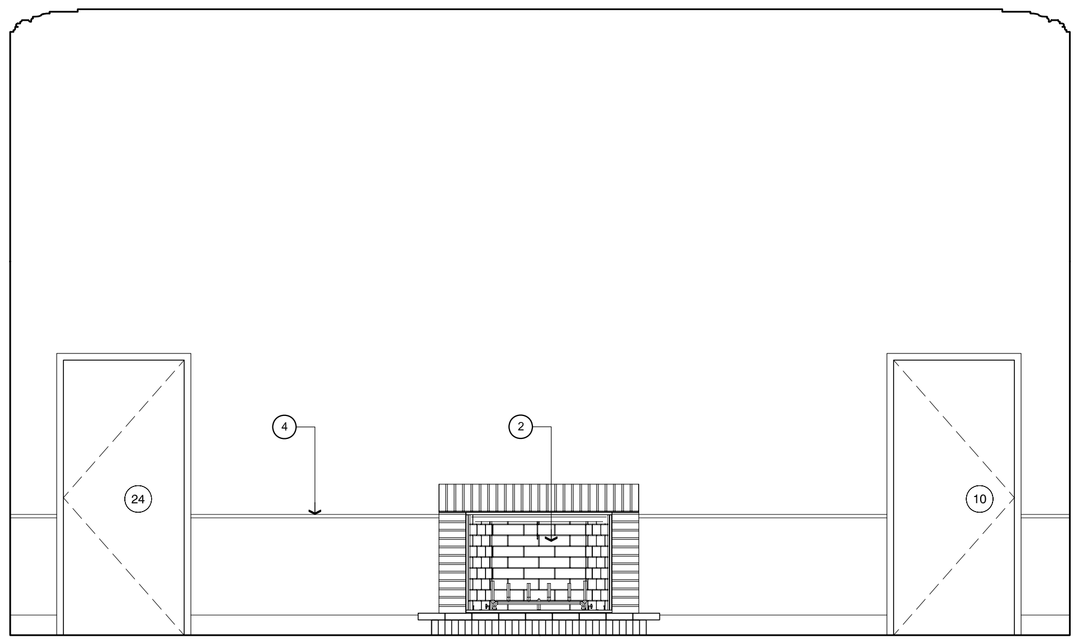

13 **LOUNGE FIREPLACE**

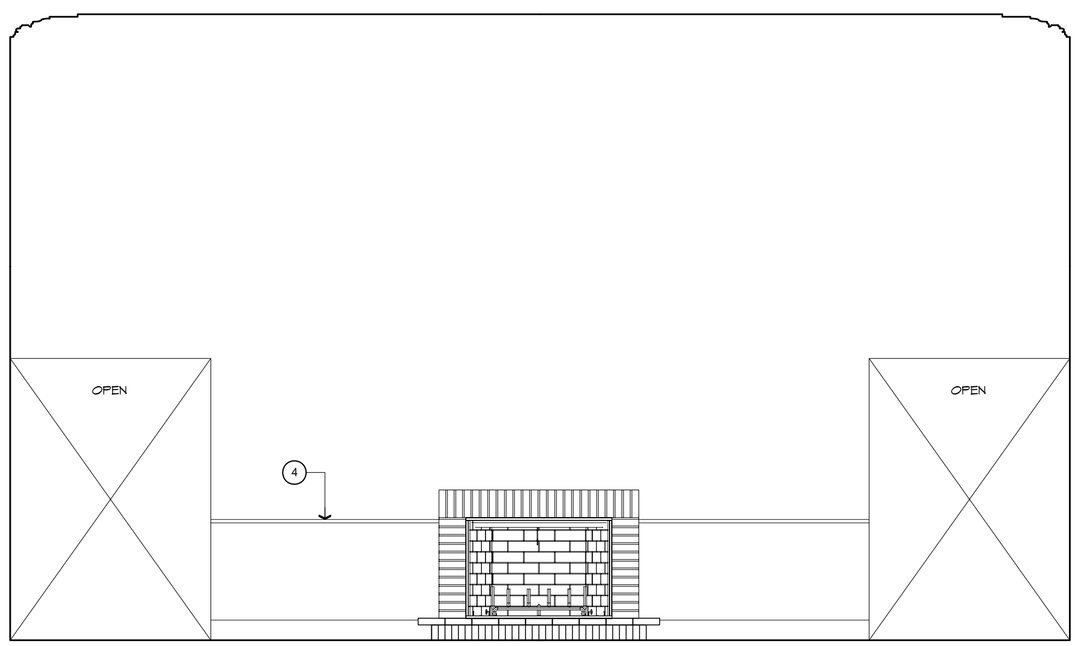

14 **LOUNGE**

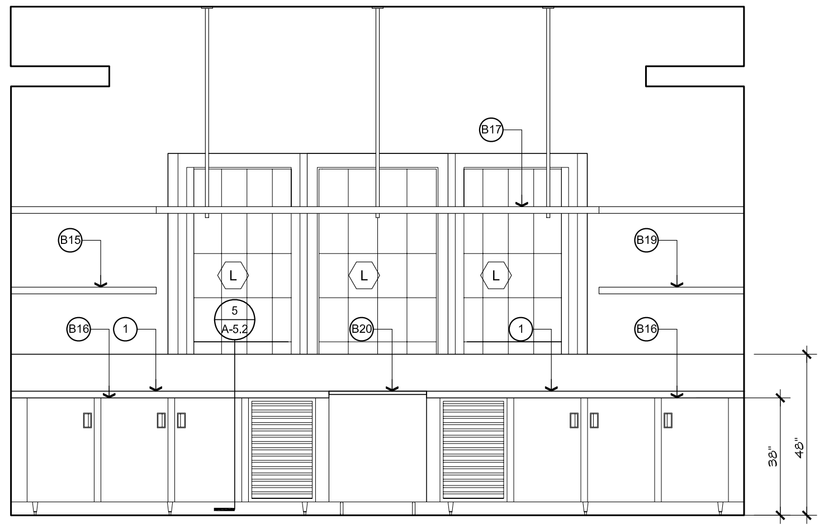

15 **BAR**

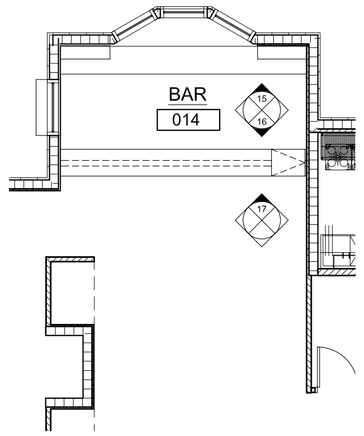

BAR
SCALE:1/8" = 1'-0"

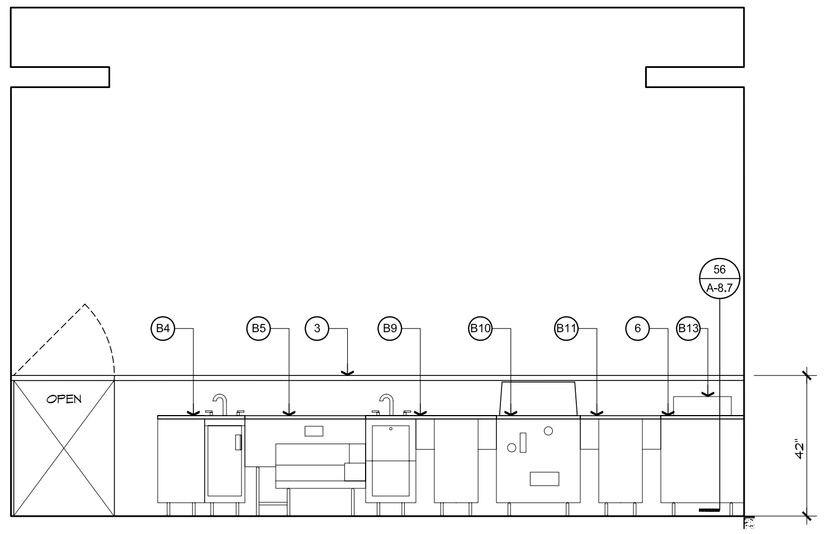

16 **BAR**

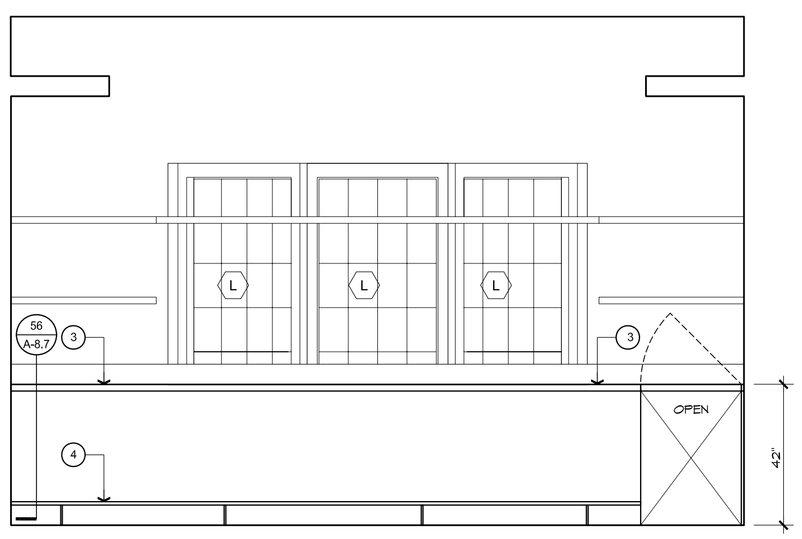

17 **BAR-FRONT**

INTERIOR ELEVATIONS
SCALE: 3/8" = 1'- 0"

LEGEND

1. 3/4" SURF GREEN GRANITE COUNTER TOP ON 3/4" PLYWOOD TOP WITH SUPPORTS
2. MODEL "EXCLAIM-42T" WOOD BURNING FIREPLACE MFG BY "HEAT & GLO"
3. HARD WOOD W/ POLYURETHANE & 3/4" SURF GREEN GRANITE COUNTER TOP
4. BRASS FOOT RAIL
5. WOOD CHAIR RAIL
6. S.S CABINET COUNTER TOP W / 3/4" PLYWOOD SUPPORT TOP & SUPPORT LEGS & CABINET

B4 DRY WASTE STATION
B5 SPEED POUR STATION
B9 HAND SINK
B10 GLASS WASHER
B11 DRAINBOARD GLASS RACK CABINET
B13 HOT DOG ROLLER GRILL W / BUN WARMER
B15 LIQUOR DISPLAY
B16 BACKBAR REFRIGERATOR
B17 HANGING GLASS RACKS (N.I.C.)
B19 LIQUOR DISPLAY - GLASS SHELF & SUPPORT
B20 BEER TOWER W / DRAINER

ARCHITEKNICS
architects & planners

7450 Southwest 48th. Street
Miami, Florida 33155
Phone (305) 661-5392
Fax (305) 661-5832
info@architeknics.com

www.architeknics.com

Project:
NEW BUILDING REPLICA FOR:
NORMANDY SHORES GOLF COURSE
CLUB HOUSE
2401 BIARRITZ DRIVE
MIAMI BEACH, FL. 33141

Seal

Edward C. Berounsky, RA.
License Number: AR0005433

Ramon G. Perez-Alonso, RA.
License Number: AR0007195

Lourdes Rodriguez, AIA.
License Number: AR0011630

Drawing title:
INTERIOR ELEVATIONS

Issue Date:	09-12-08

Revisions:

4	01-13-09	ADDENDUM # 4

Job No.:	06110
Drawn By:	F.L.C. - X.O.
Sheet No.:	A-7.2