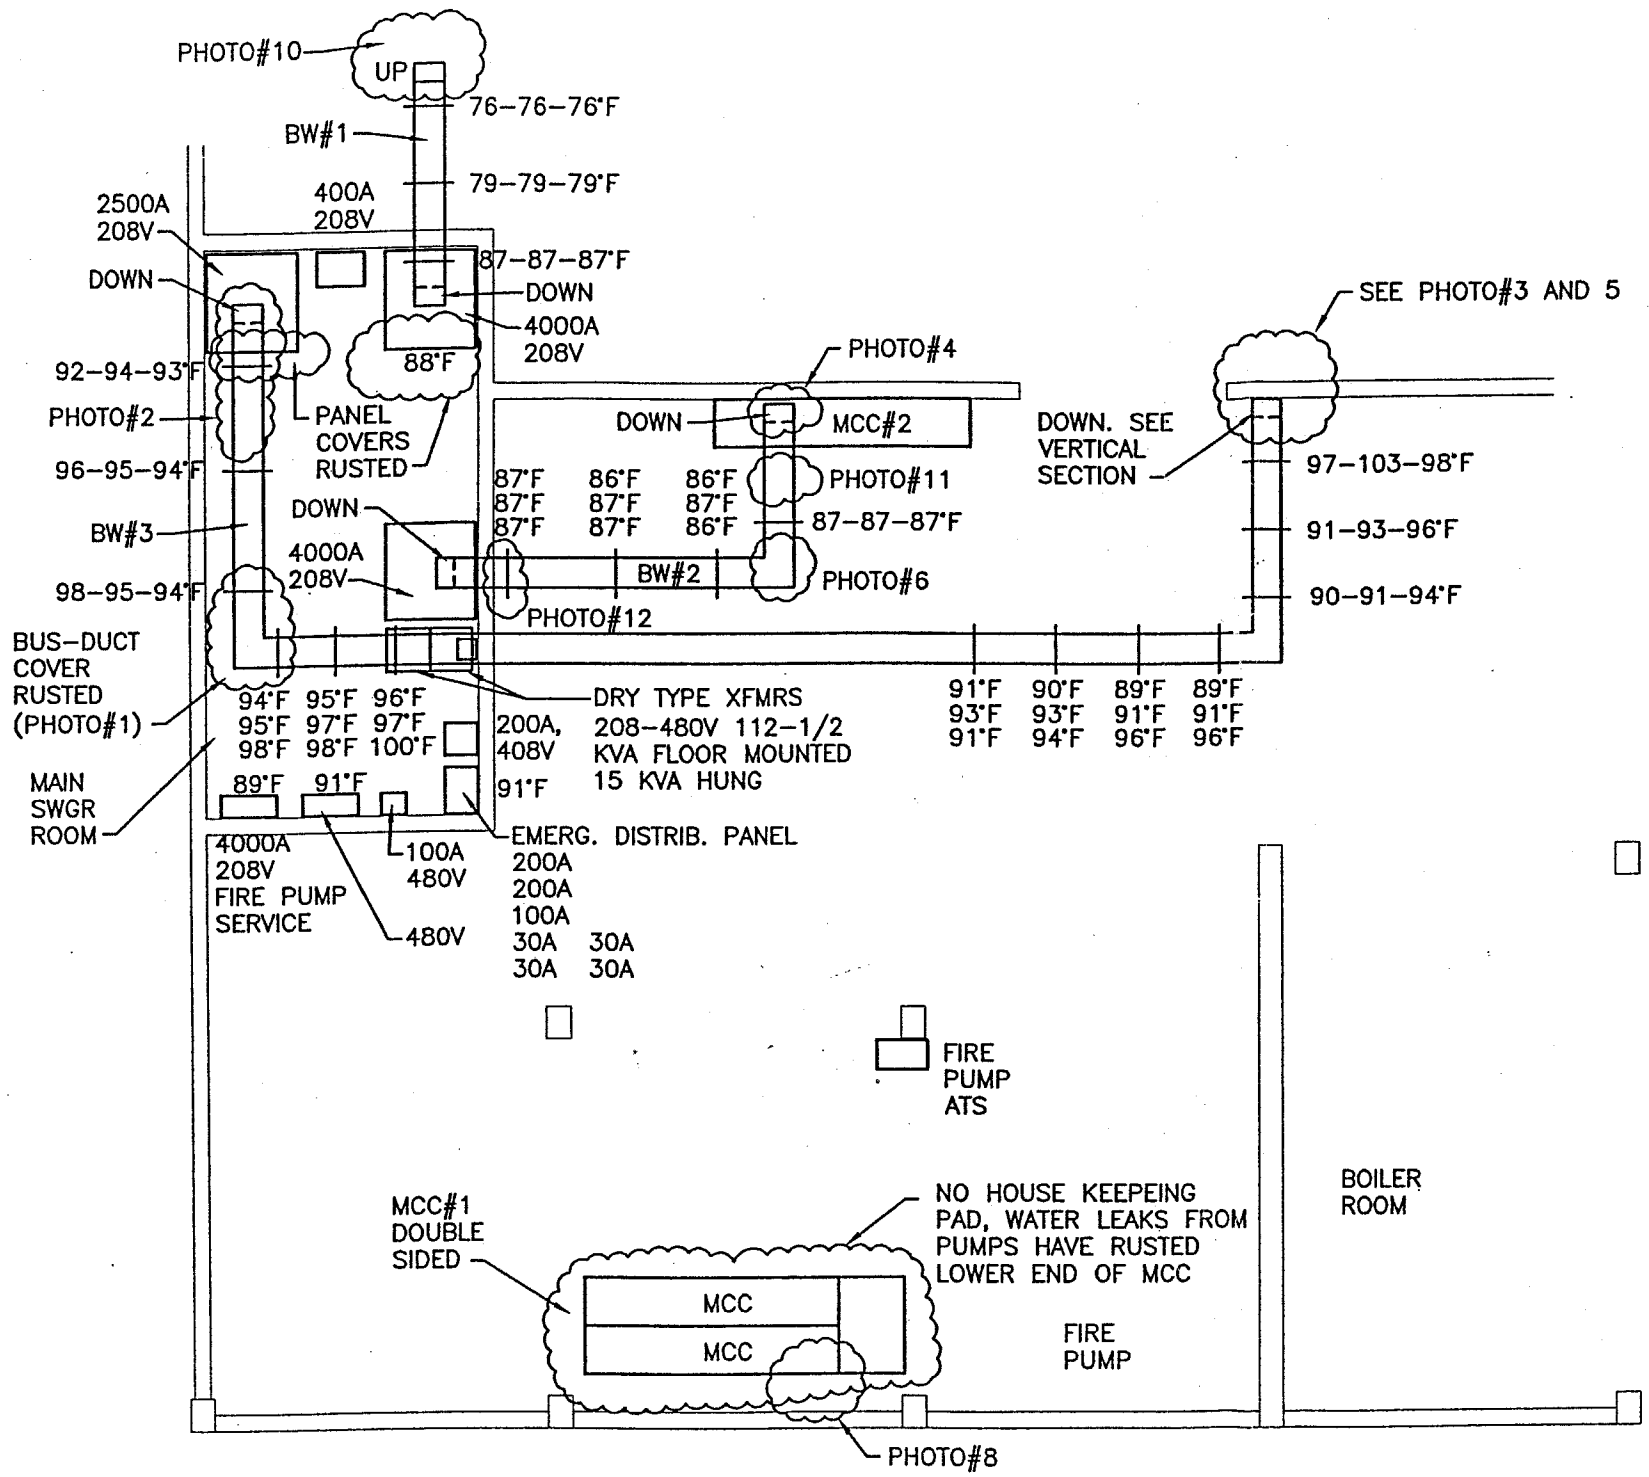

LOWER LOBBY FLOOR
N.T.S.

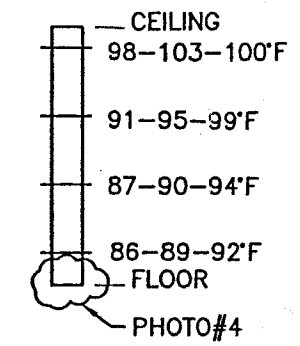

VERTICAL SECTION
N.T.S.

SKETCH #1
N.T.S.

revisions:

13780 SW 56th Street, Suite 215
Miami, Florida 33175
Tel: (305) 383-8988
Fax: (305) 383-9949
Email: uc@ucleng.com
R.J. Miranda P.E. No. 35579
David A. Belsky P.E. No. 37234
EB0004041
Professional Electrical and Mechanical Engineers

PREPARED BY:
uciengineering
From Vision to Reality

stamp:

project : CASTLE BEACH CLUB CONDO

title: FIELD INSPECTION REPORT SKETCH #1

date: 09-21-04

drawn by; C.Q.

scale: AS SHOWN

sheet no. E-1

project no. 0407-121

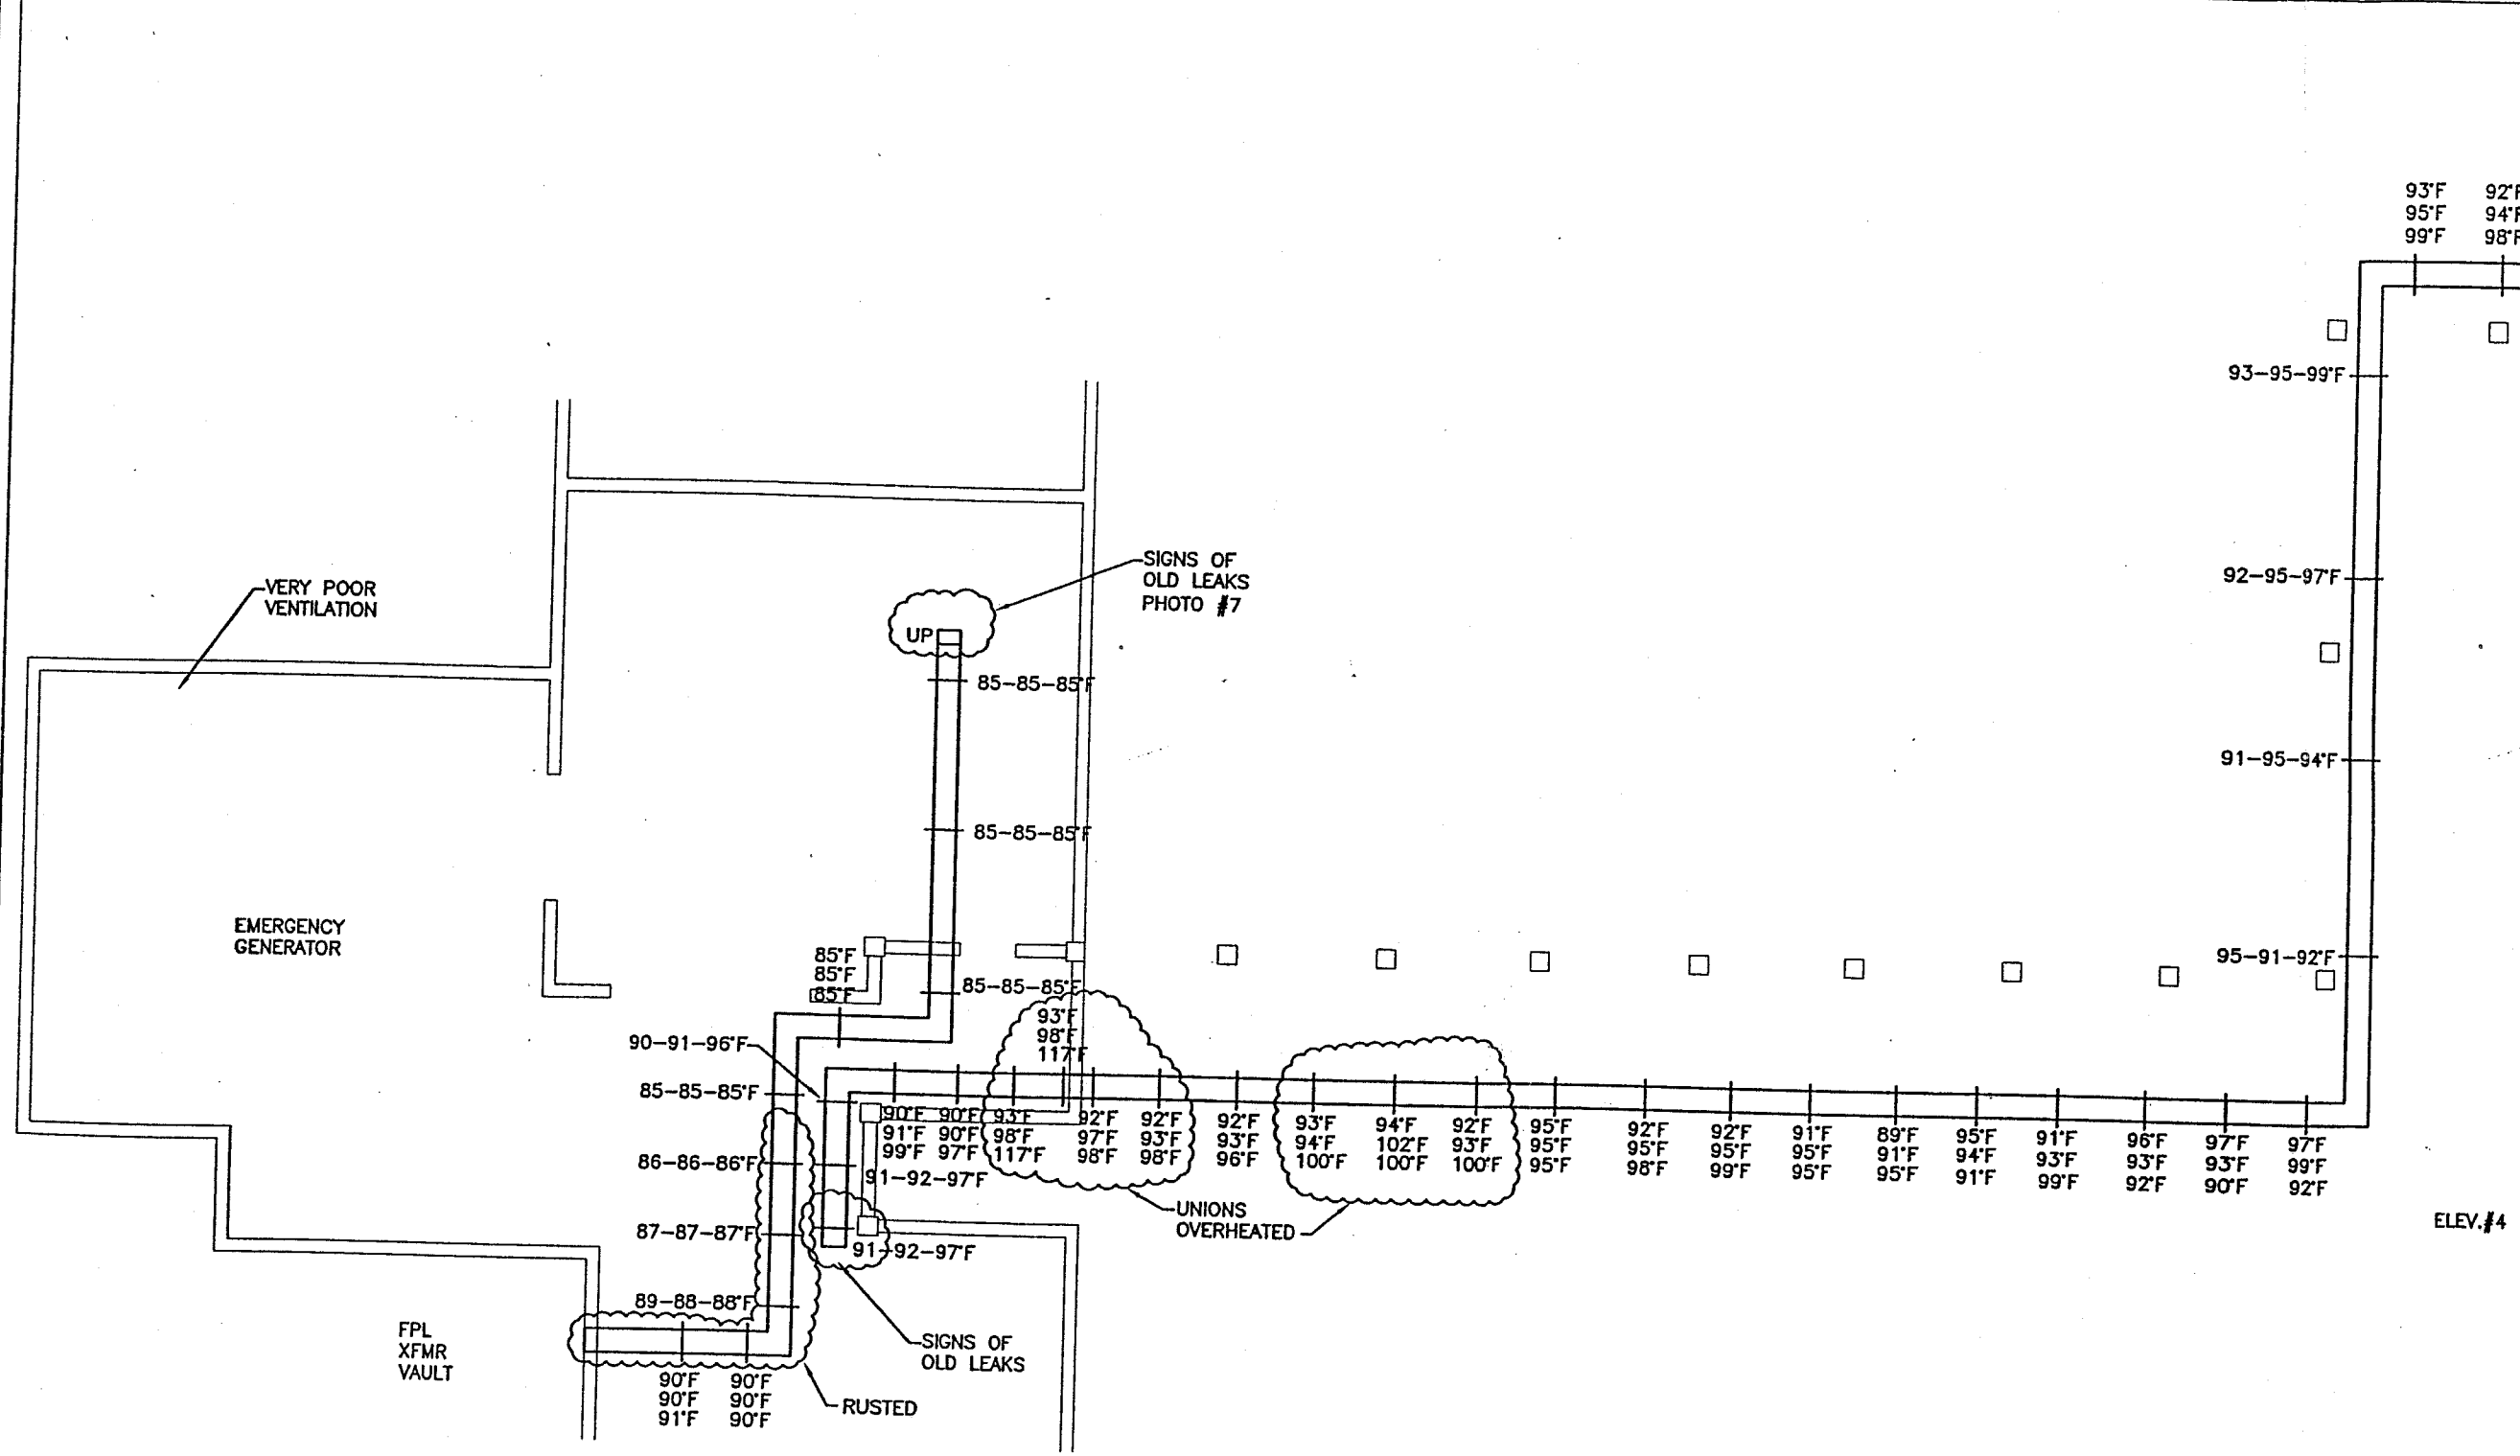

BASEMENT GARAGE FLOOR PLAN
N.T.S.

SKETCH #2
N.T.S.

revisions:

13780 SW 56th Street, Suite 215
Miami, Florida 33175
Tel: (305) 383-8989
Fax: (305) 383-9949
Email: uci@uceng.com
R.J. Miranda P.E. No. 35579
David A. Belsky P.E. No. 37234
EB0004041
Professional Electrical and Mechanical Engineers
PREPARED BY:
uciengineering
From Vision to Reality

stamp:

project : CASTLE BEACH CLUB CONDO

title: FIELD INSPECTION REPORT SKETCH #1

date: 09-21-04

drawn by; C.Q.

scale: AS SHOWN

sheet no. E-2

project no. 0407-121