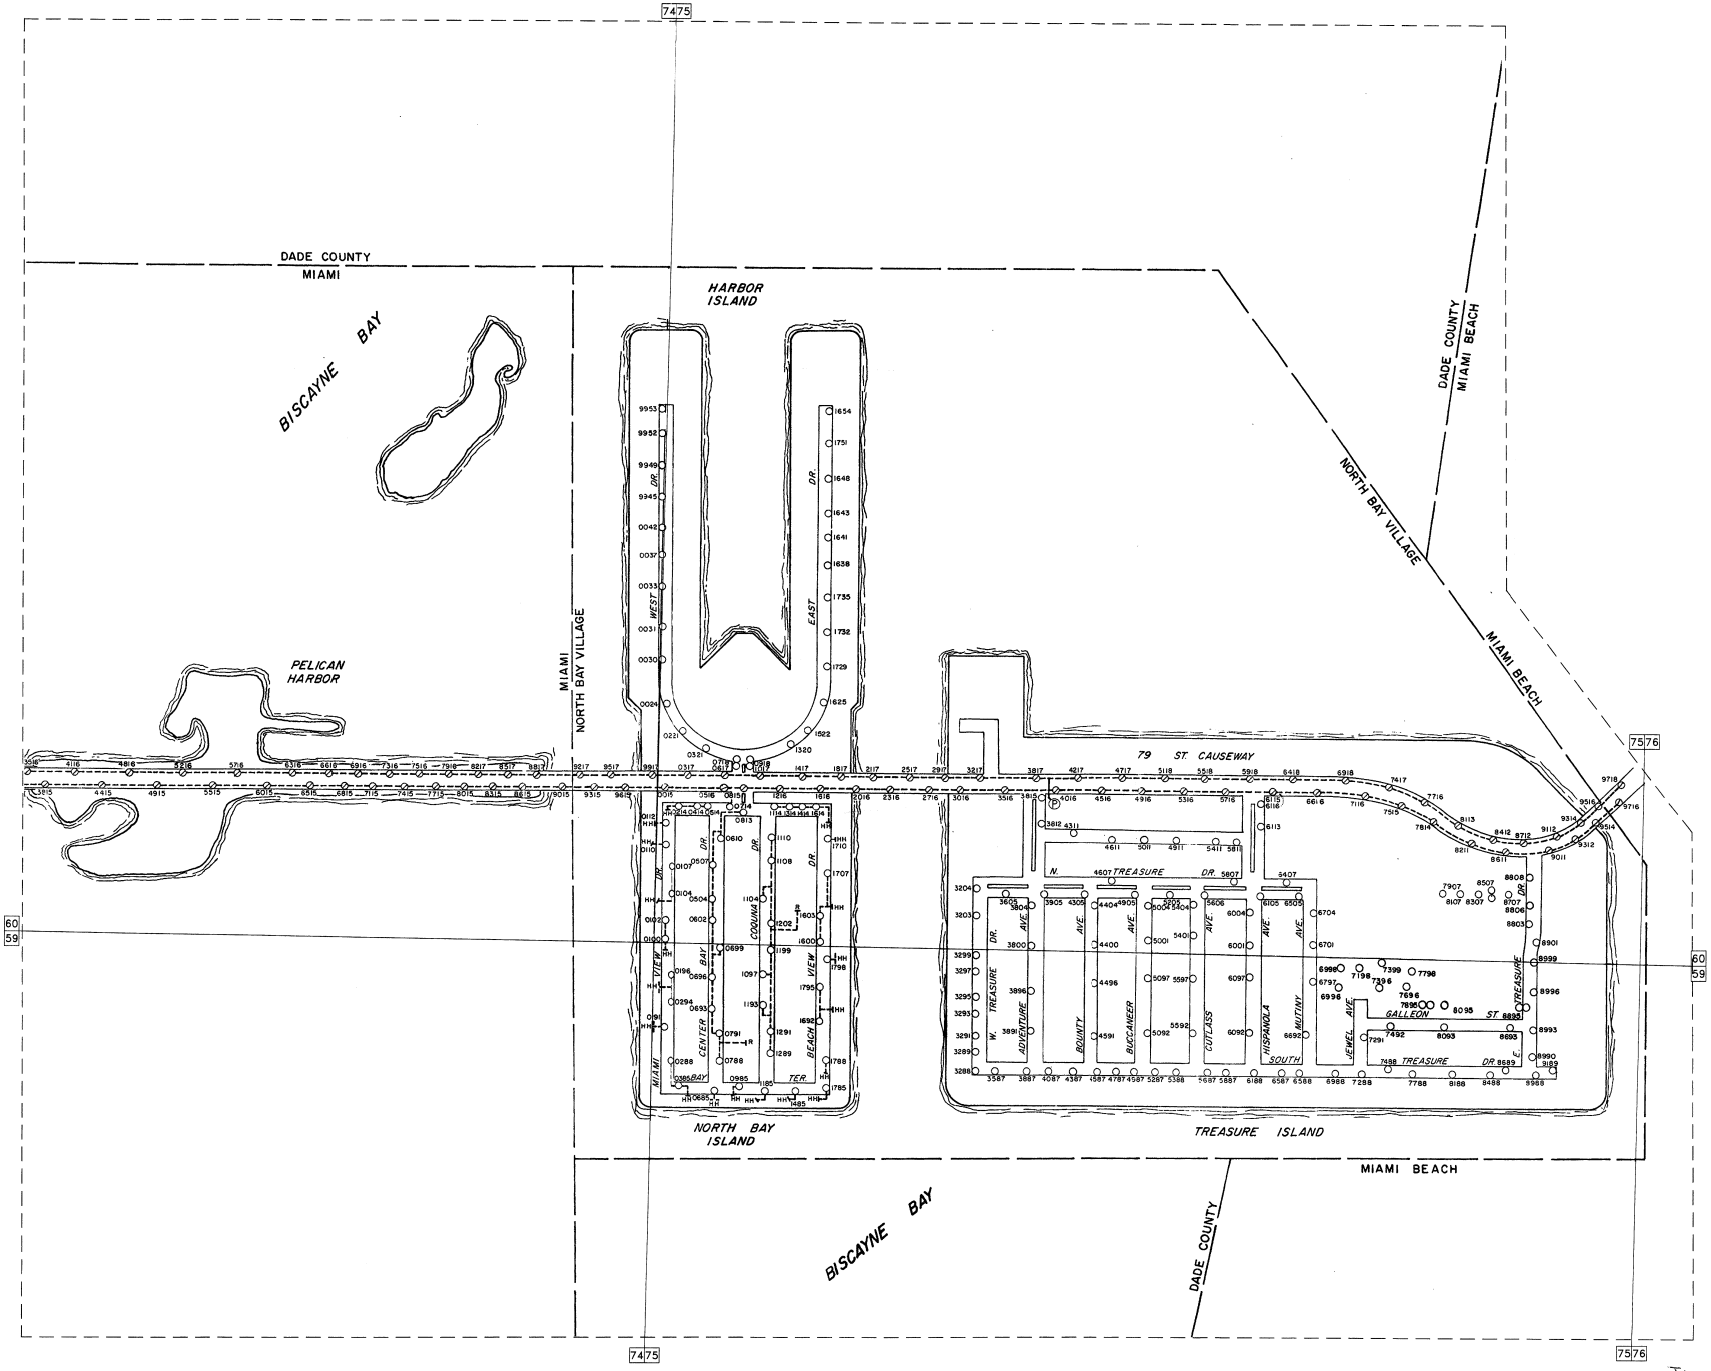

FOR CONTINUATION SEE C070-S

FOR CONTINUATION SEE A080-S

N

Treasure Island

VISION DATE: 09-25-00	DADE STREET LIGHTS	FLORIDA POWER AND LIGHT Co.	SCALE IN FEET 0 150 300 450 750 — B080-S