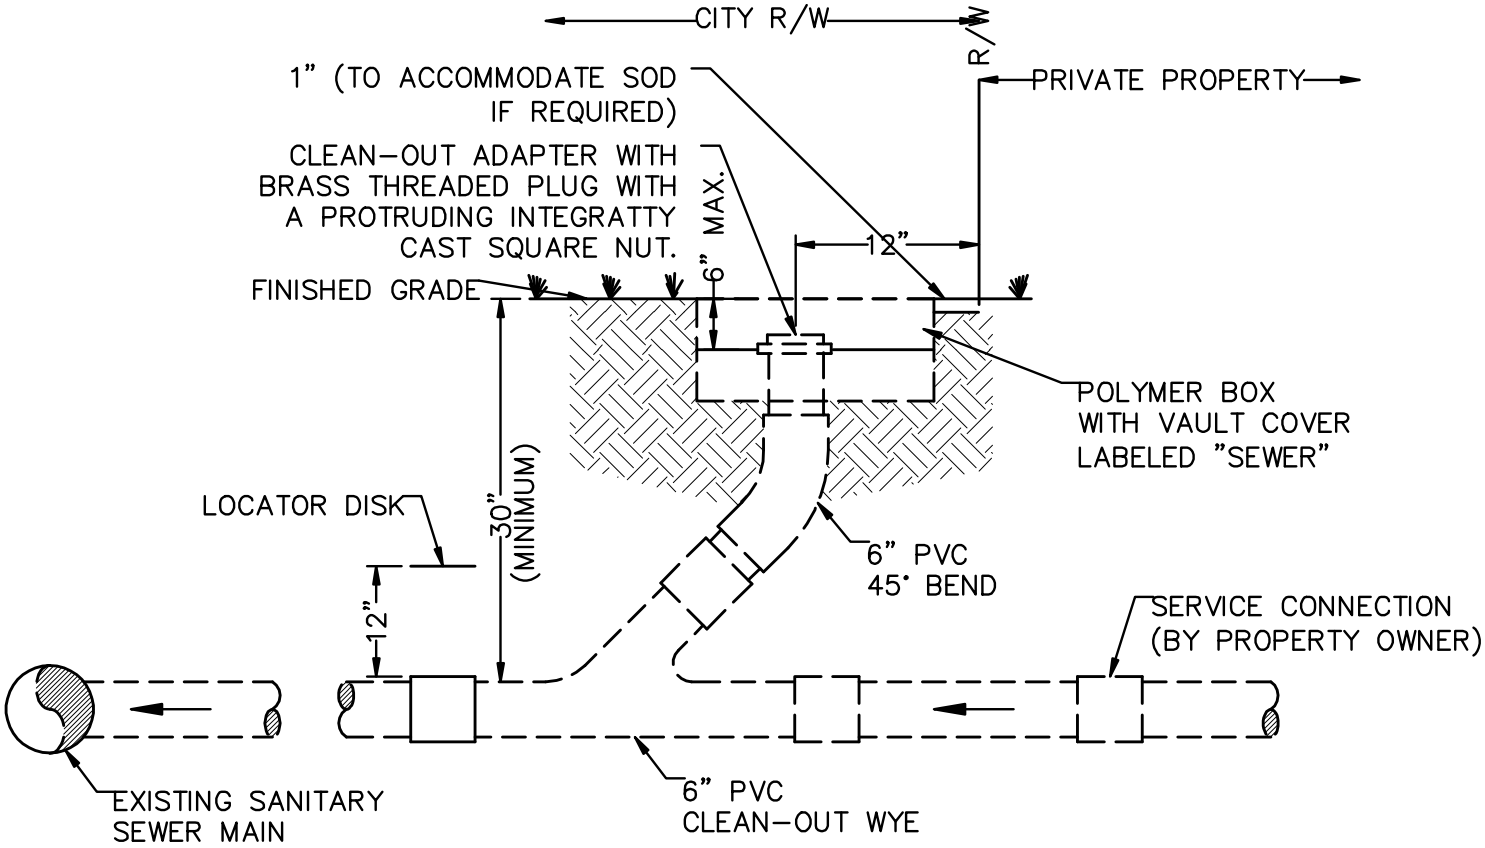

NOTE:

1. PROVIDE APPROVED PLUG OR JOINT FOR DISSIMILAR GRAVITY SEWER PIPE FOR HOUSE SERVICE CONNECTION.
2. CLEAN-OUT ASSEMBLY SHALL BE INSTALLED AT PROPERTY LINE.
3. 30" MIN. FOR RESIDENTIAL SERVICE UNLESS OTHERWISE SHOWN.
4. 8" DIAMETER LATERALS FOR MULTI-FAMILY AND NON-RESIDENTIAL PROPERTIES ARE TO BE CONNECTED TO THE MAIN THROUGH A MANHOLE.

TYPICAL CLEAN-OUT INSTALLATION CONNECTION

N.T.S.

MIAMIBEACH

APPROVED

REVISED

TITLE: SANITARY SEWER DETAILS NO.2
TYPICAL CLEAN-OUT
INSTALLATION CONNECTION

SS9

SHEET 9 OF 9