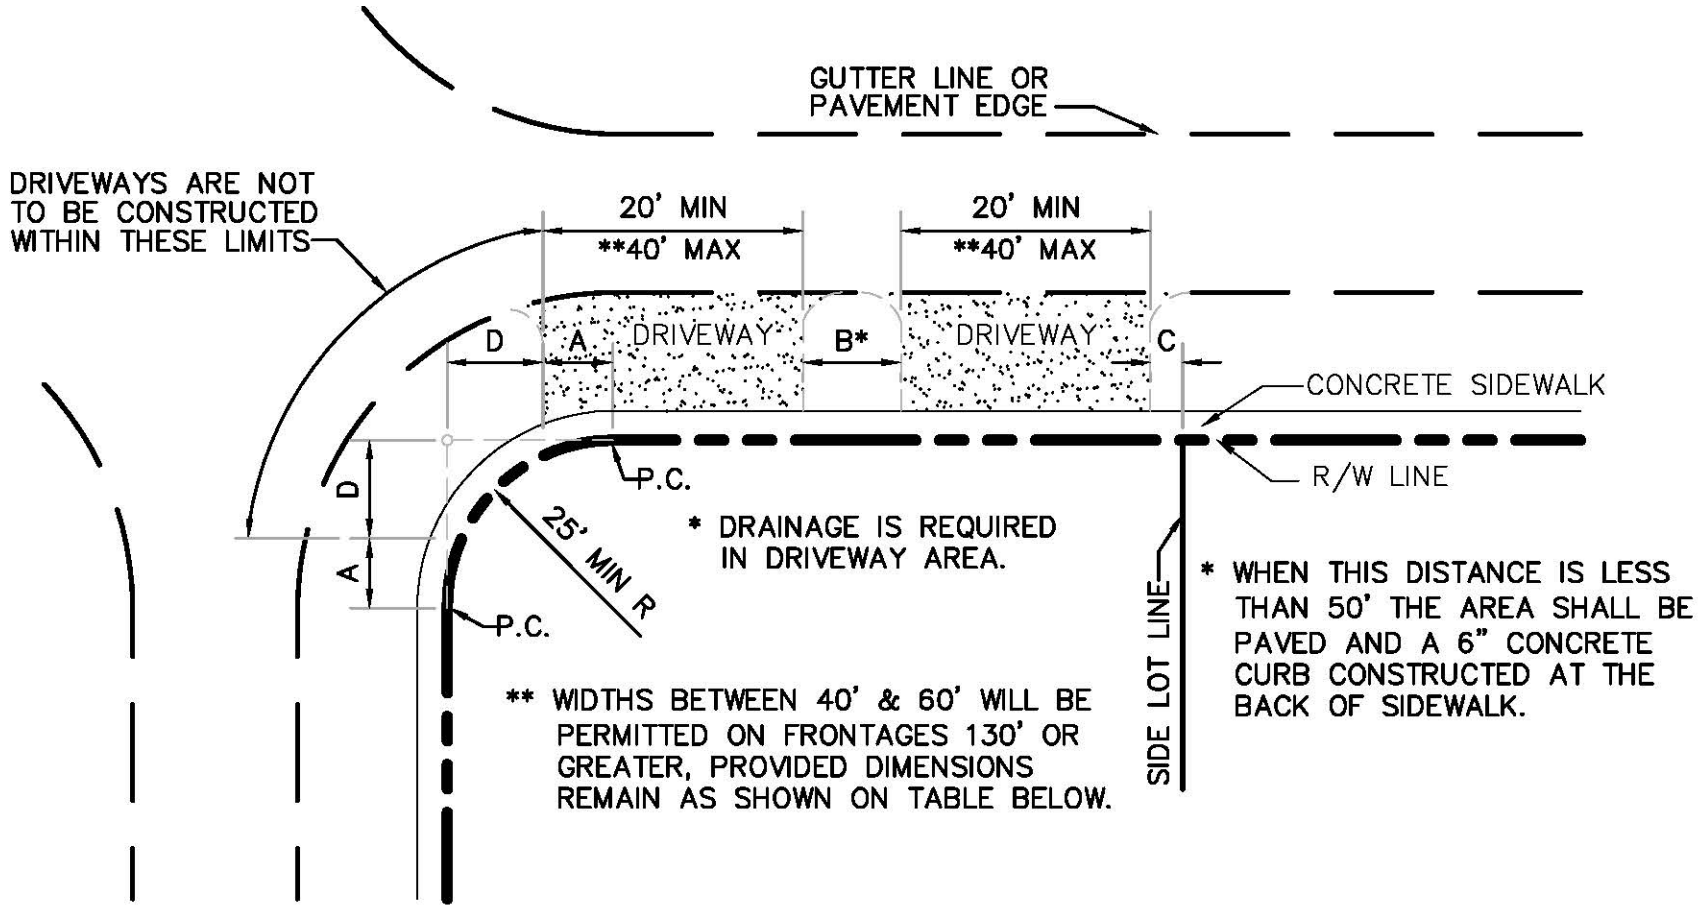

COMMERCIAL AND INDUSTRIAL DRIVEWAY SPACING

N.T.S.

LOCATION	DIMENSION
A	10' MAX
B	20' MIN
C	5' MIN
D	15' MIN

NOTE:

1. WHERE THE INTERSECTION ANGLE ø IS 90° OR LESS, DIMENSION "A" CONTROLS.
2. WHERE THE INTERSECTION ANGLE ø IS OVER 90°, DIMENSION "D" CONTROLS.

F:\work\$ALL\CAD-DWG\STANDARDS\CMB_STANDARD_DETAILS\Public Works Manual\CMB Roadway Details

MIAMIBEACH
PUBLIC WORKS DEPARTMENT
1700 CONVENTION CENTER DRIVE, MIAMI BEACH, FL 33139

APPROVED 06/01/2010

REVISED

TITLE: ROADWAY DETAILS NO.3
COMMERCIAL AND INDUSTRIAL
DRIVEWAY SPACING

RS34