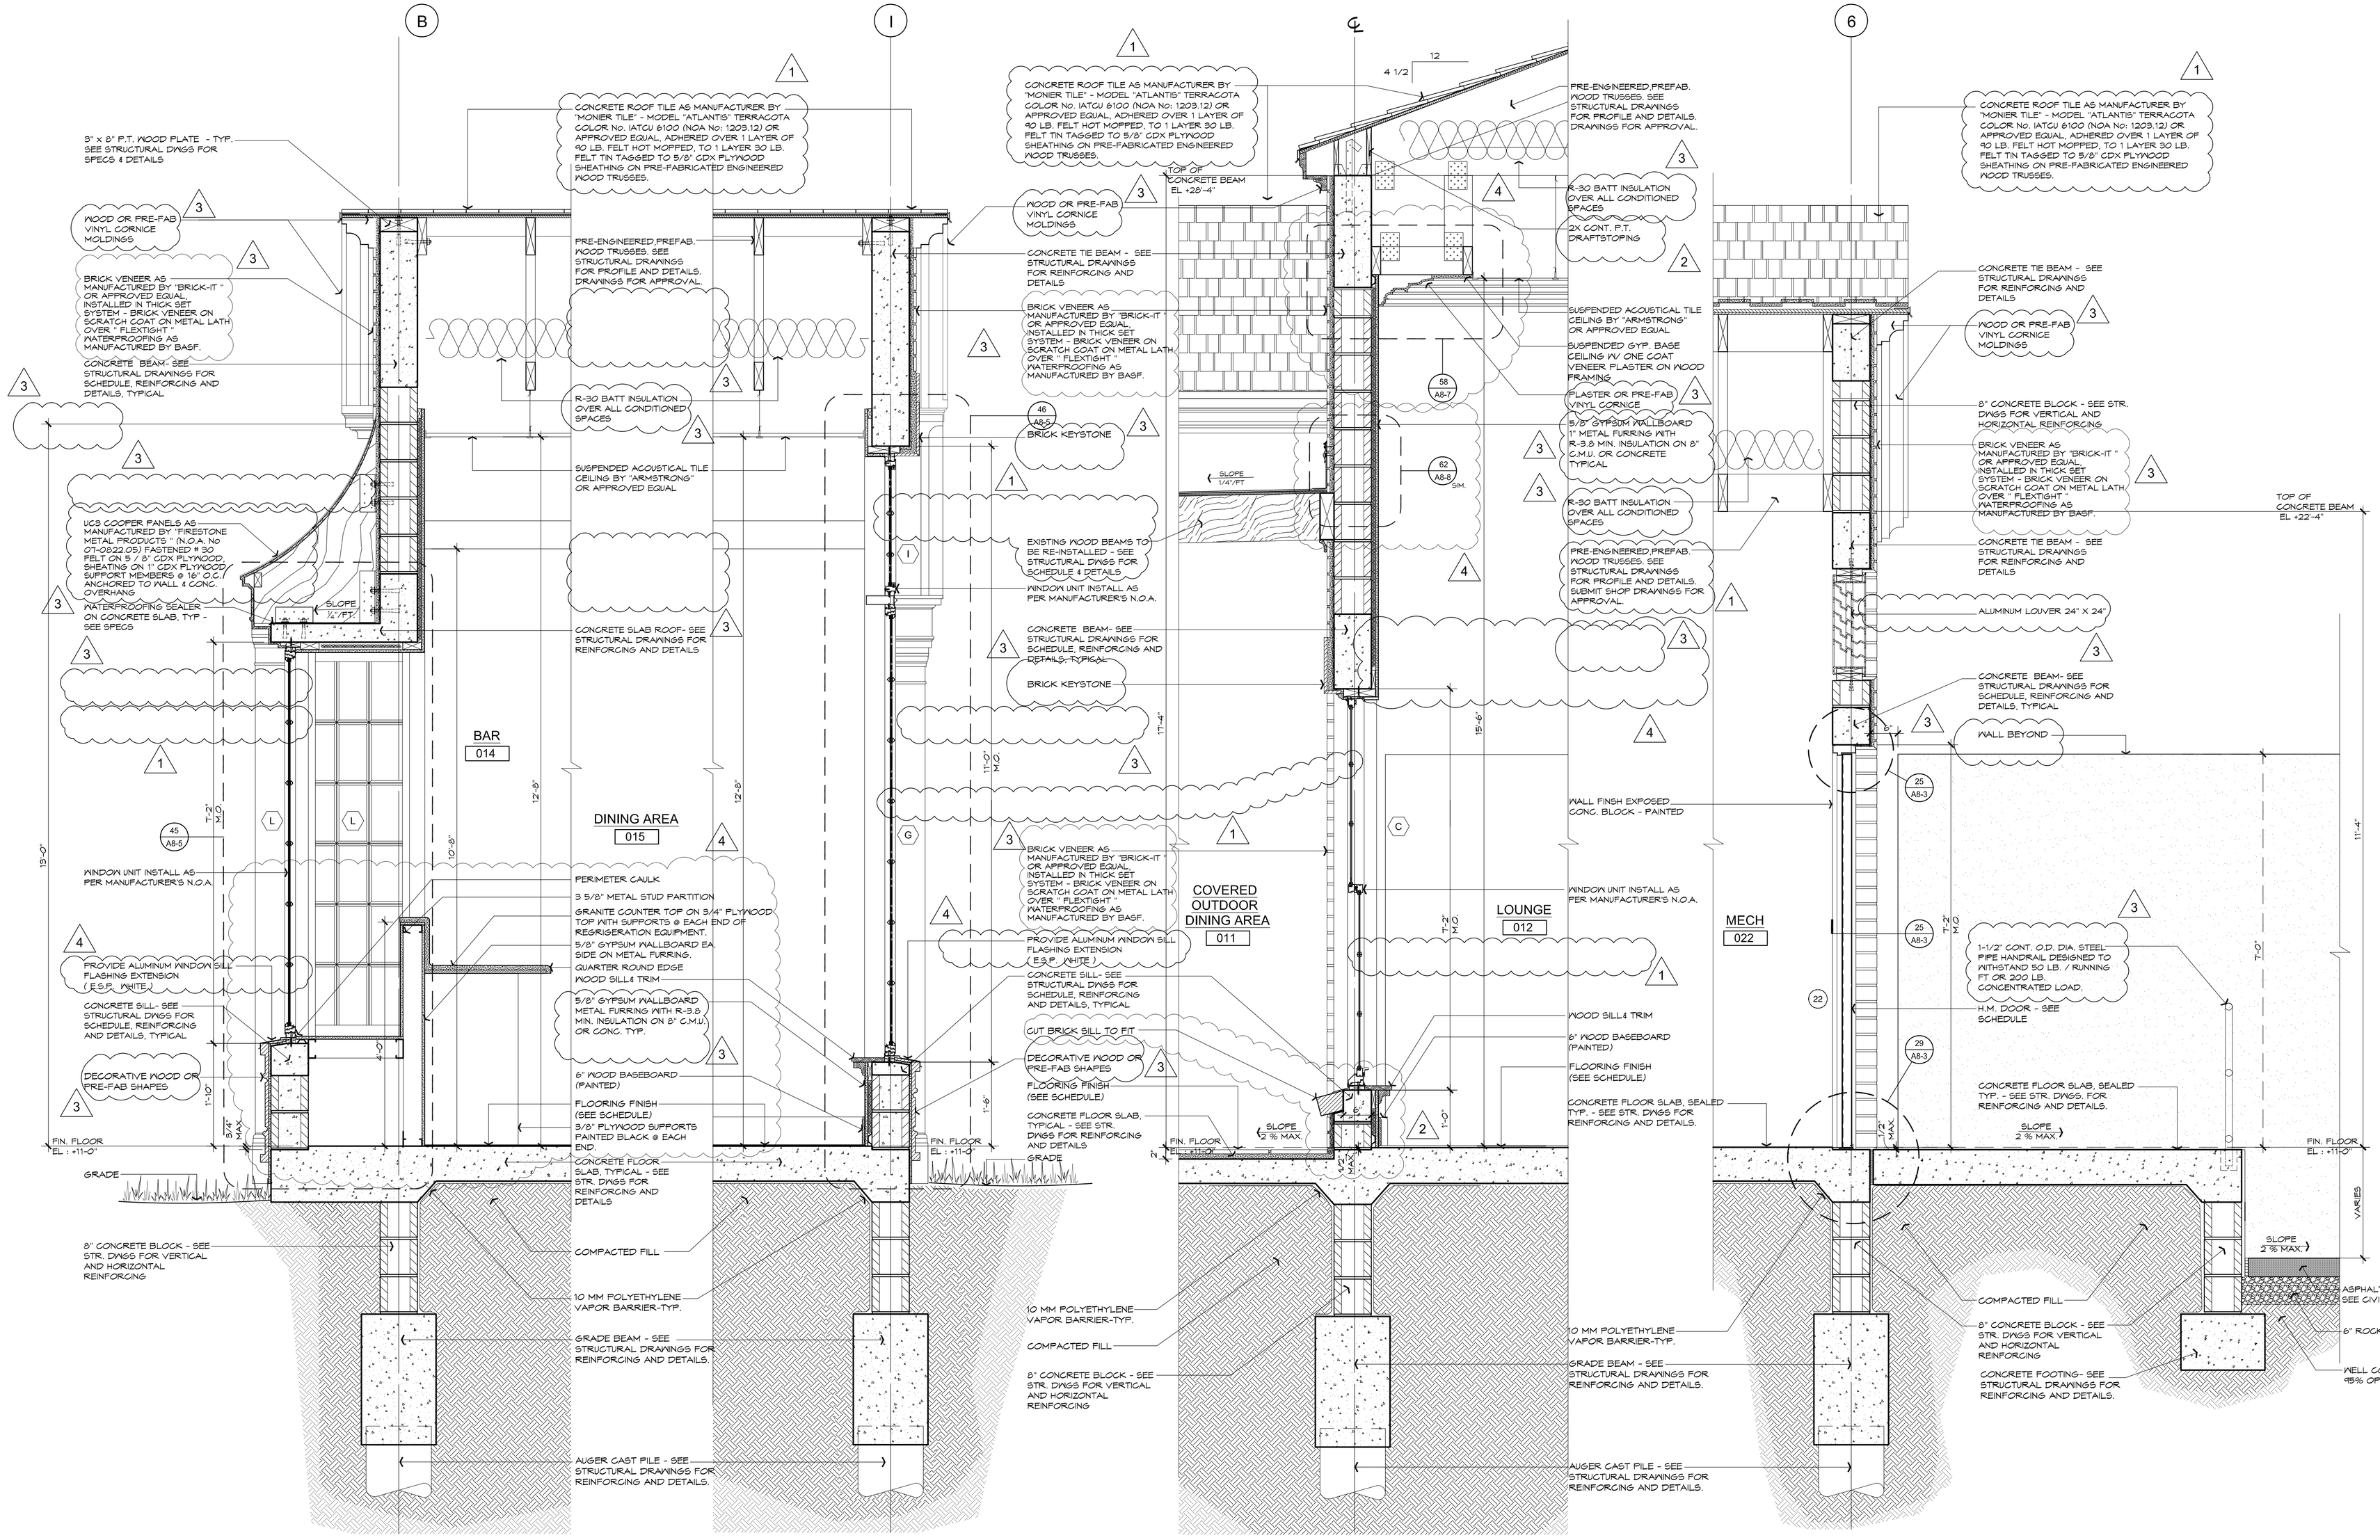

WALL SECTION 5 / A5-2
SCALE 3/4" = 1'-0"

WALL SECTION 6 / A5-2
SCALE 3/4" = 1'-0"

WALL SECTION 7 / A5-2
SCALE 3/4" = 1'-0"

WALL SECTION 8 / A5-2
SCALE 3/4" = 1'-0"

ARCHITEKNICS
architects & planners

7450 Southwest 48th. Street
Miami, Florida 33155
Phone (305) 661-5392
Fax (305) 661-5832
info@architeknics.com

www.architeknics.com

NEW BUILDING REPLICA FOR:
NORMANDY SHORES GOLF COURSE
CLUB HOUSE
2401 BIARRITZ DRIVE
MIAMI BEACH, FL. 33141

Project:

Seal

Edward C. Berousky, RA.
License Number: AR0005433

Ramon G. Perez-Alonso, RA.
License Number: AR0007195

Lourdes Rodriguez, AIA.
License Number: AR0011630

Drawing title:

WALL SECTIONS

Issue Date:	09-12-08

Revisions:

1	10-16-08	ADDENDUM #1
2	11-26-08	ADDENDUM #2
3	12-17-08	ADDENDUM # 3
4	01-13-09	ADDENDUM #4

Job No.:	06110
Drawn By:	F.L.C. - X.O.
Sheet No.:	A-5.2