\\Basulto\Main\ARCHITEKNICS\Normandy Shores\Clubhouse\Plumb\06159-P1.dwg, 4/7/2009 5:00:42 PM, Dorcas Toledo

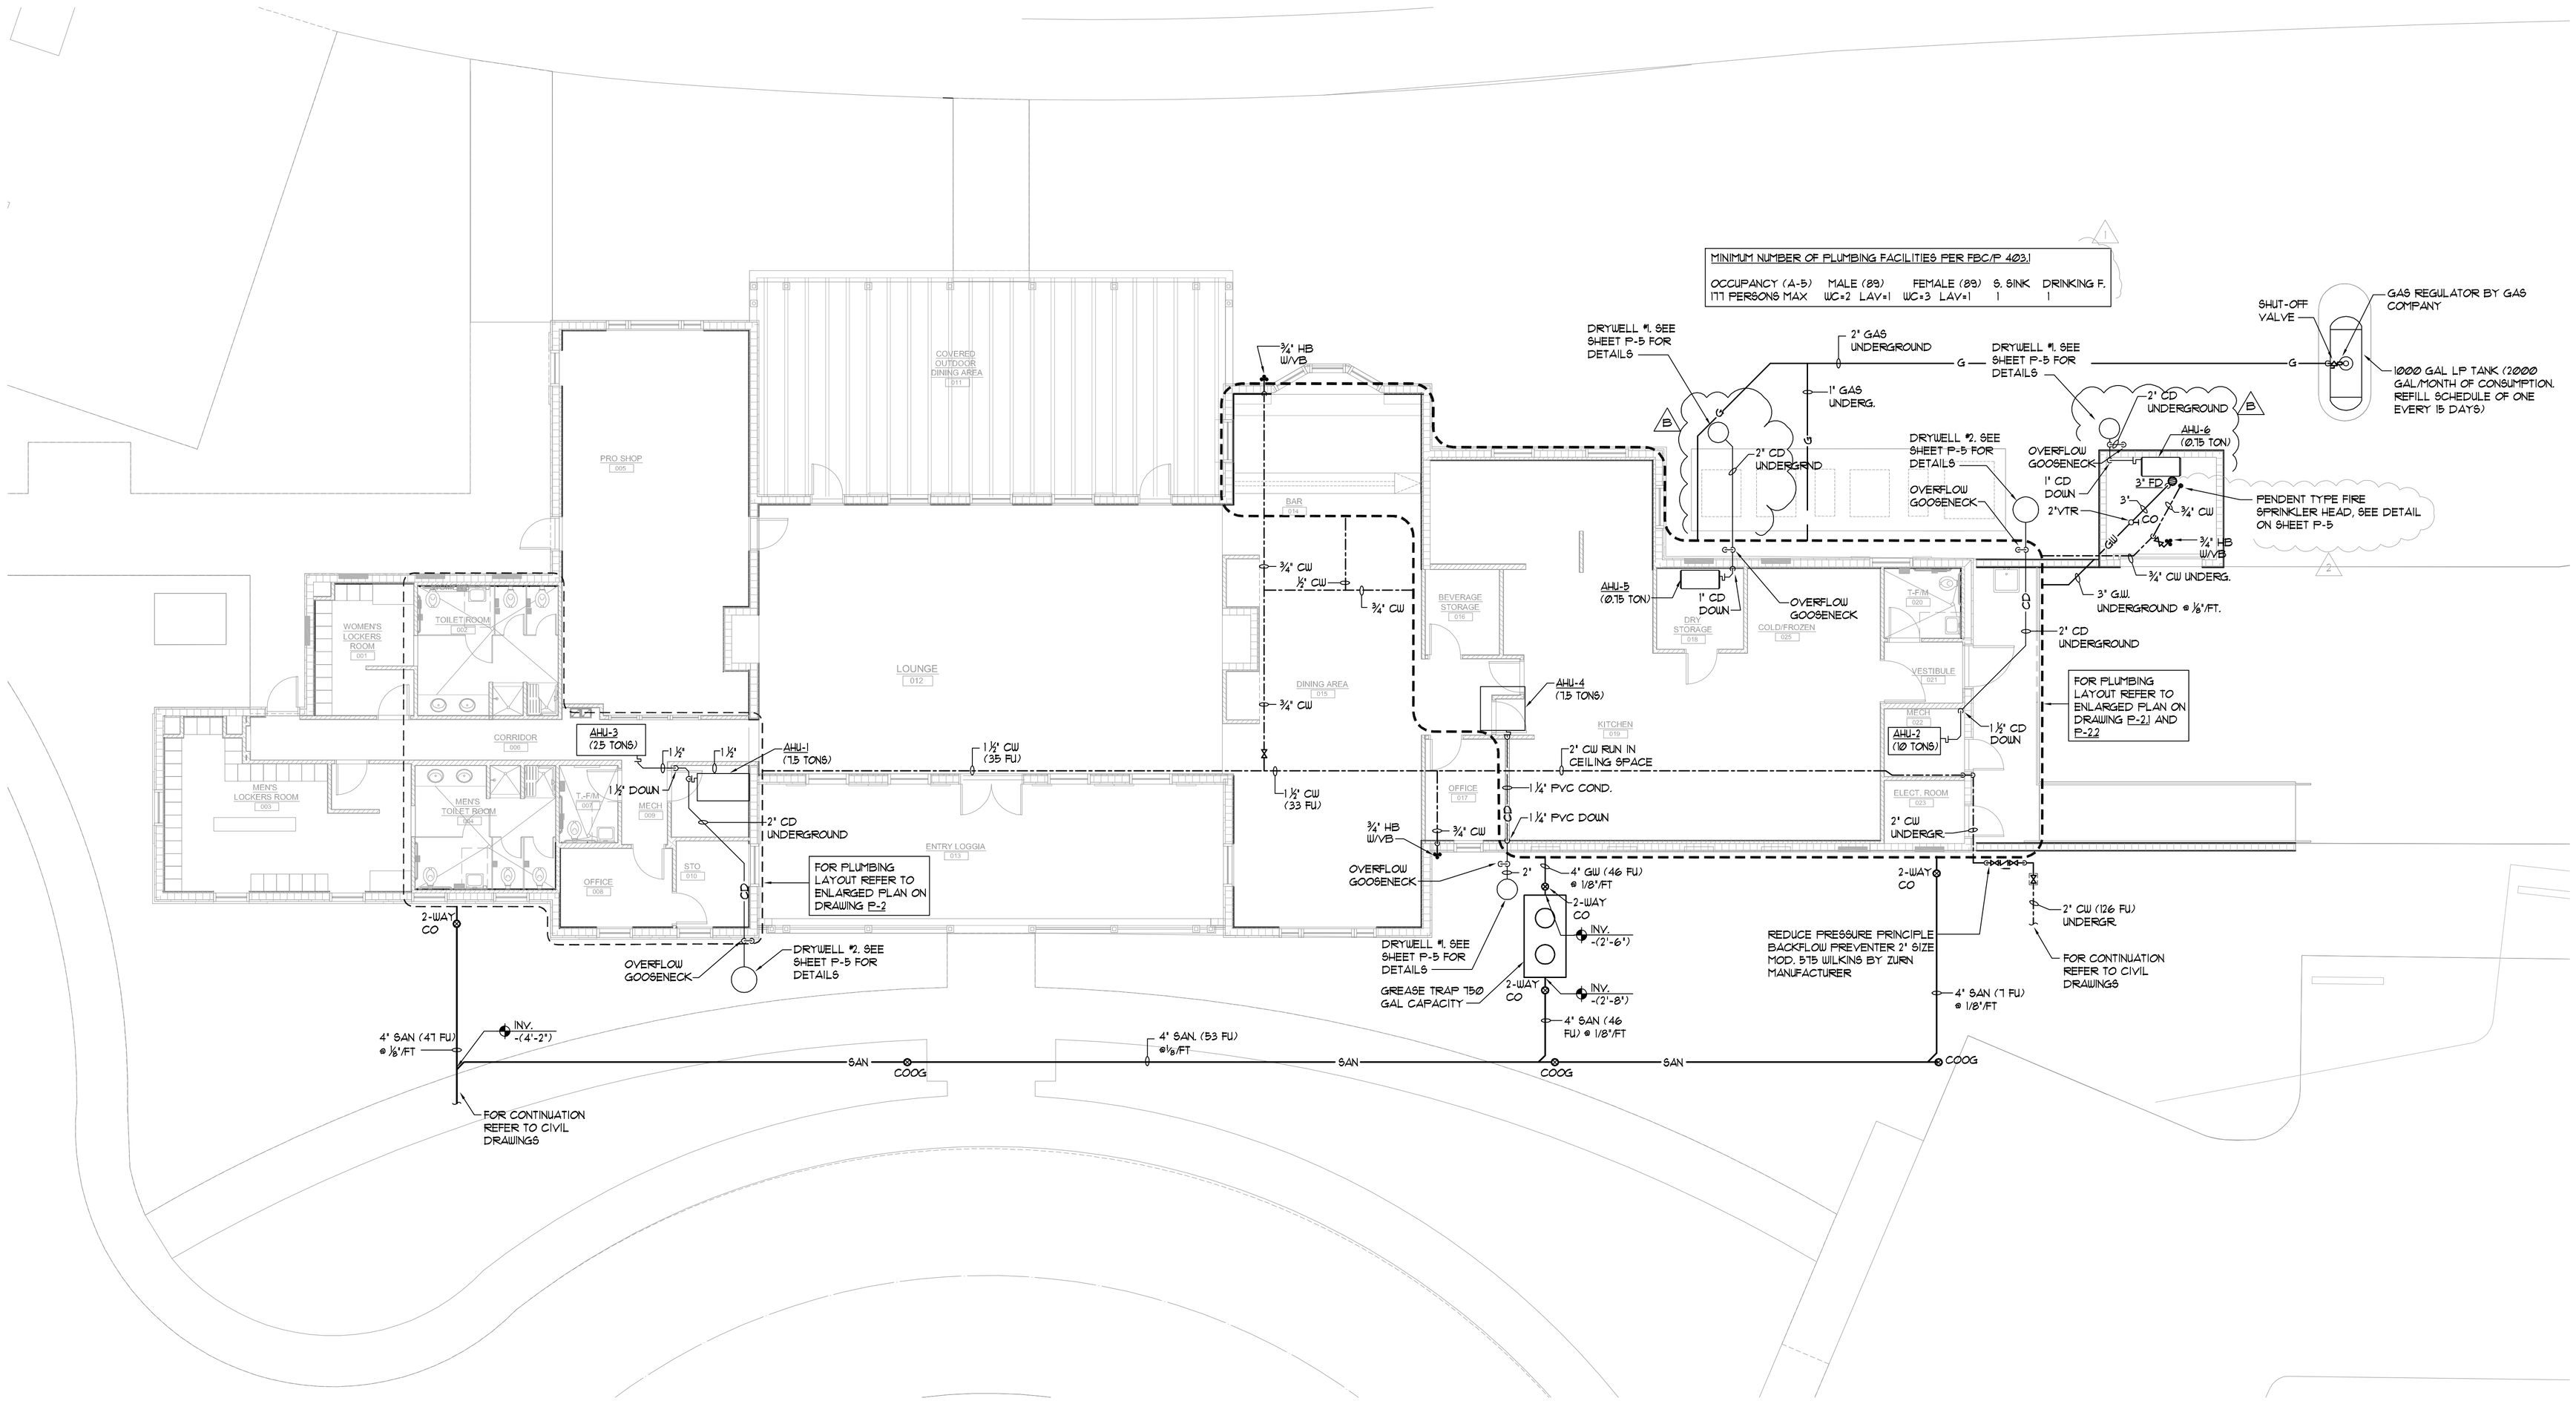

FLOOR PLAN - PLUMBING

SCALE:1/8" = 1'-0"

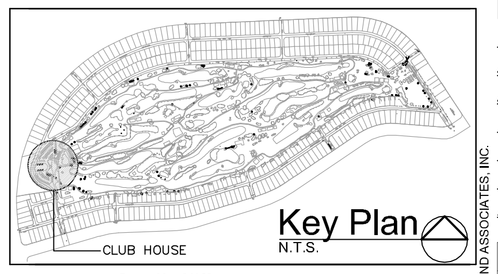

Project No. 06159

BASULTO & ASSOCIATES
CONSULTING ENGINEERS

René I. Basulto, PE
PE 40869 - FL CA06722
www.basulto.com

14160 Palmetto Frontage Road
Suite 22, Miami Lakes, FL 33016
305.698.3988, fax: 305.698.3989

© COPYRIGHT BASULTO AND ASSOCIATES, INC.

ARCHITEKNICS
architects & planners

7450 Southwest 48th. Street
Miami, Florida 33155
Phone (305)661-5392
Fax (305)661-5832
info@architeknics.com

www.architeknics.com

NEW BUILDING FOR:

NORMANDY SHORES GOLF COURSE
CLUB HOUSE

2401 BIARRITZ DRIVE
MIAMI BEACH, FL. 33141

Project:

Seal

Edward C. Berounsky, RA.
License Number: AR0005433

Ramon G. Perez-Alonso, RA.
License Number: AR0007195

Lourdes Rodriguez, AIA.
License Number: AR0011630

Drawing title:

FLOOR PLAN - NEW

Issue Date: 08-14-08

Revisions:

1	10/29/08	BLDG. DEPT. COMMENTS
2	11/26/08	BLDG. DEPT. COMMENTS
	03/06/09	ITB 21-08/09
B	03/30/09	ITB 21-08/09

Job No.: 06110

Drawn By: Z.M.

Sheet No.:

P-1